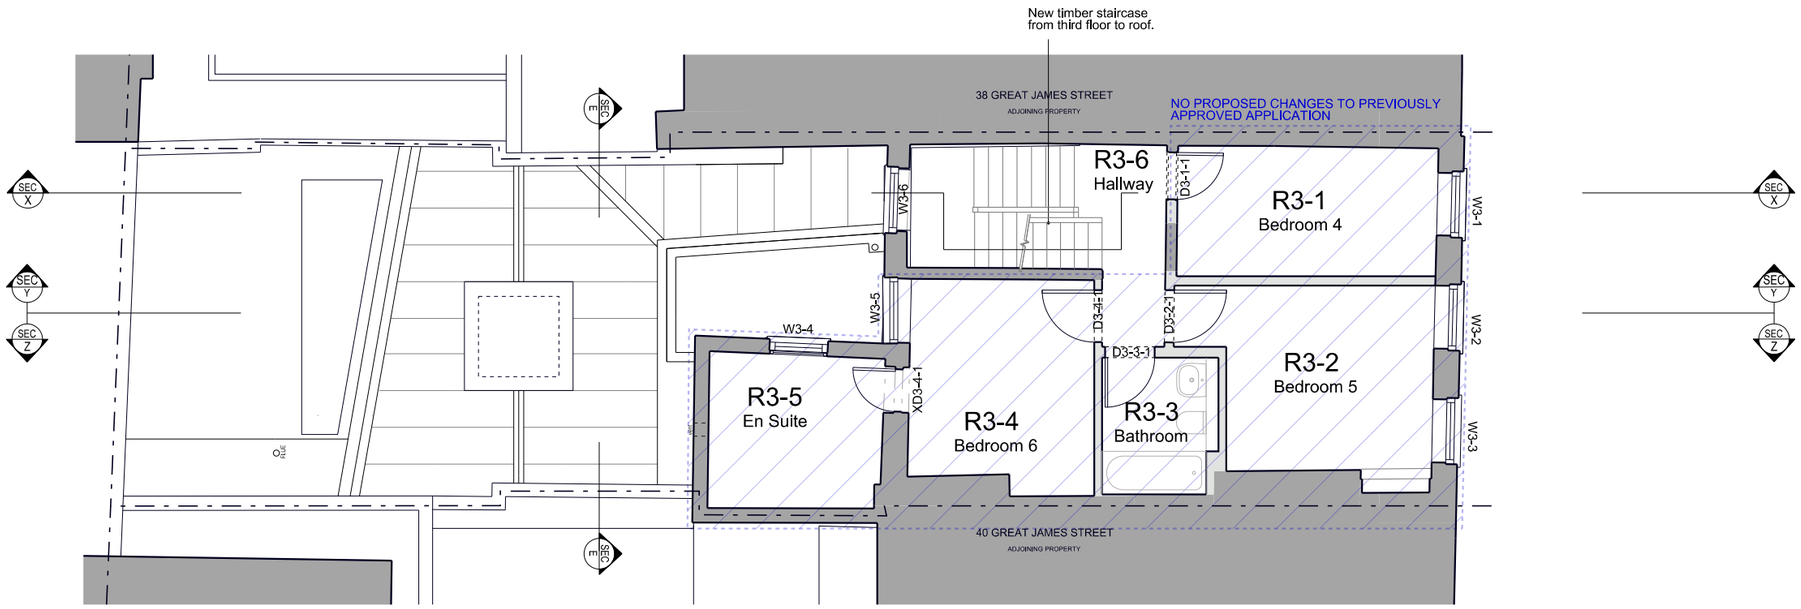

PROPOSED THIRD FLOOR

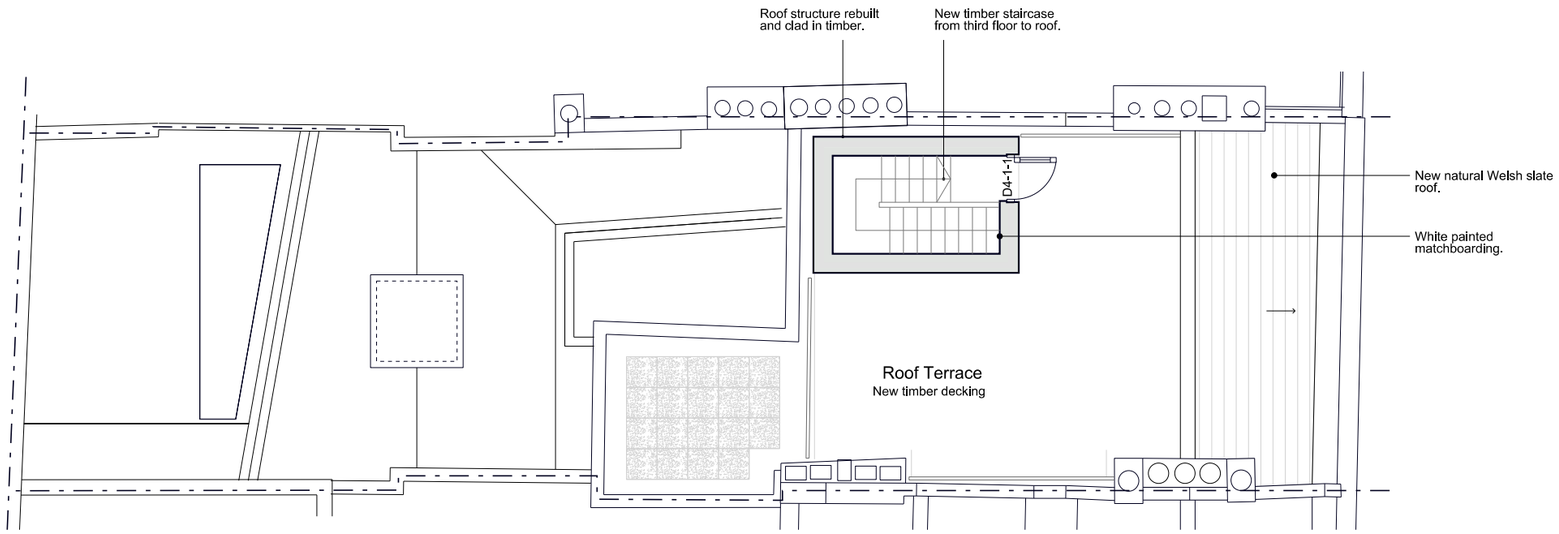

PROPOSED ROOF

0m 1m 2m 4m

Drawings may be scaled for purposes of Planning.
Any discrepancies should be reported immediately to the designer.
If in doubt ask.
This drawing is copyright of the designer.

These drawings are based on plans provided by others.
The designer accepts no liability for inaccuracies.
Check all dimensions on site before proceeding with the works.

Drawing Status:
Planning

Revision		Date
A	Slate tiles specified.	26.04.19
B	Slate tiles specified.	29.04.19

prewett bizley architects
Second Floor 118a London Wall London EC2Y 5JA
020 7256 2195 rp@prewettbizley.com www.prewettbizley.com

Project
39 Great James Street
London
WC1N 3HB

Drawing
Proposed Third Floor and Roof Plans

Scale
1:100 @ A3
1:50 @ A1

Date
July 2016

Drg. no.
125 P3 02

Revision
B