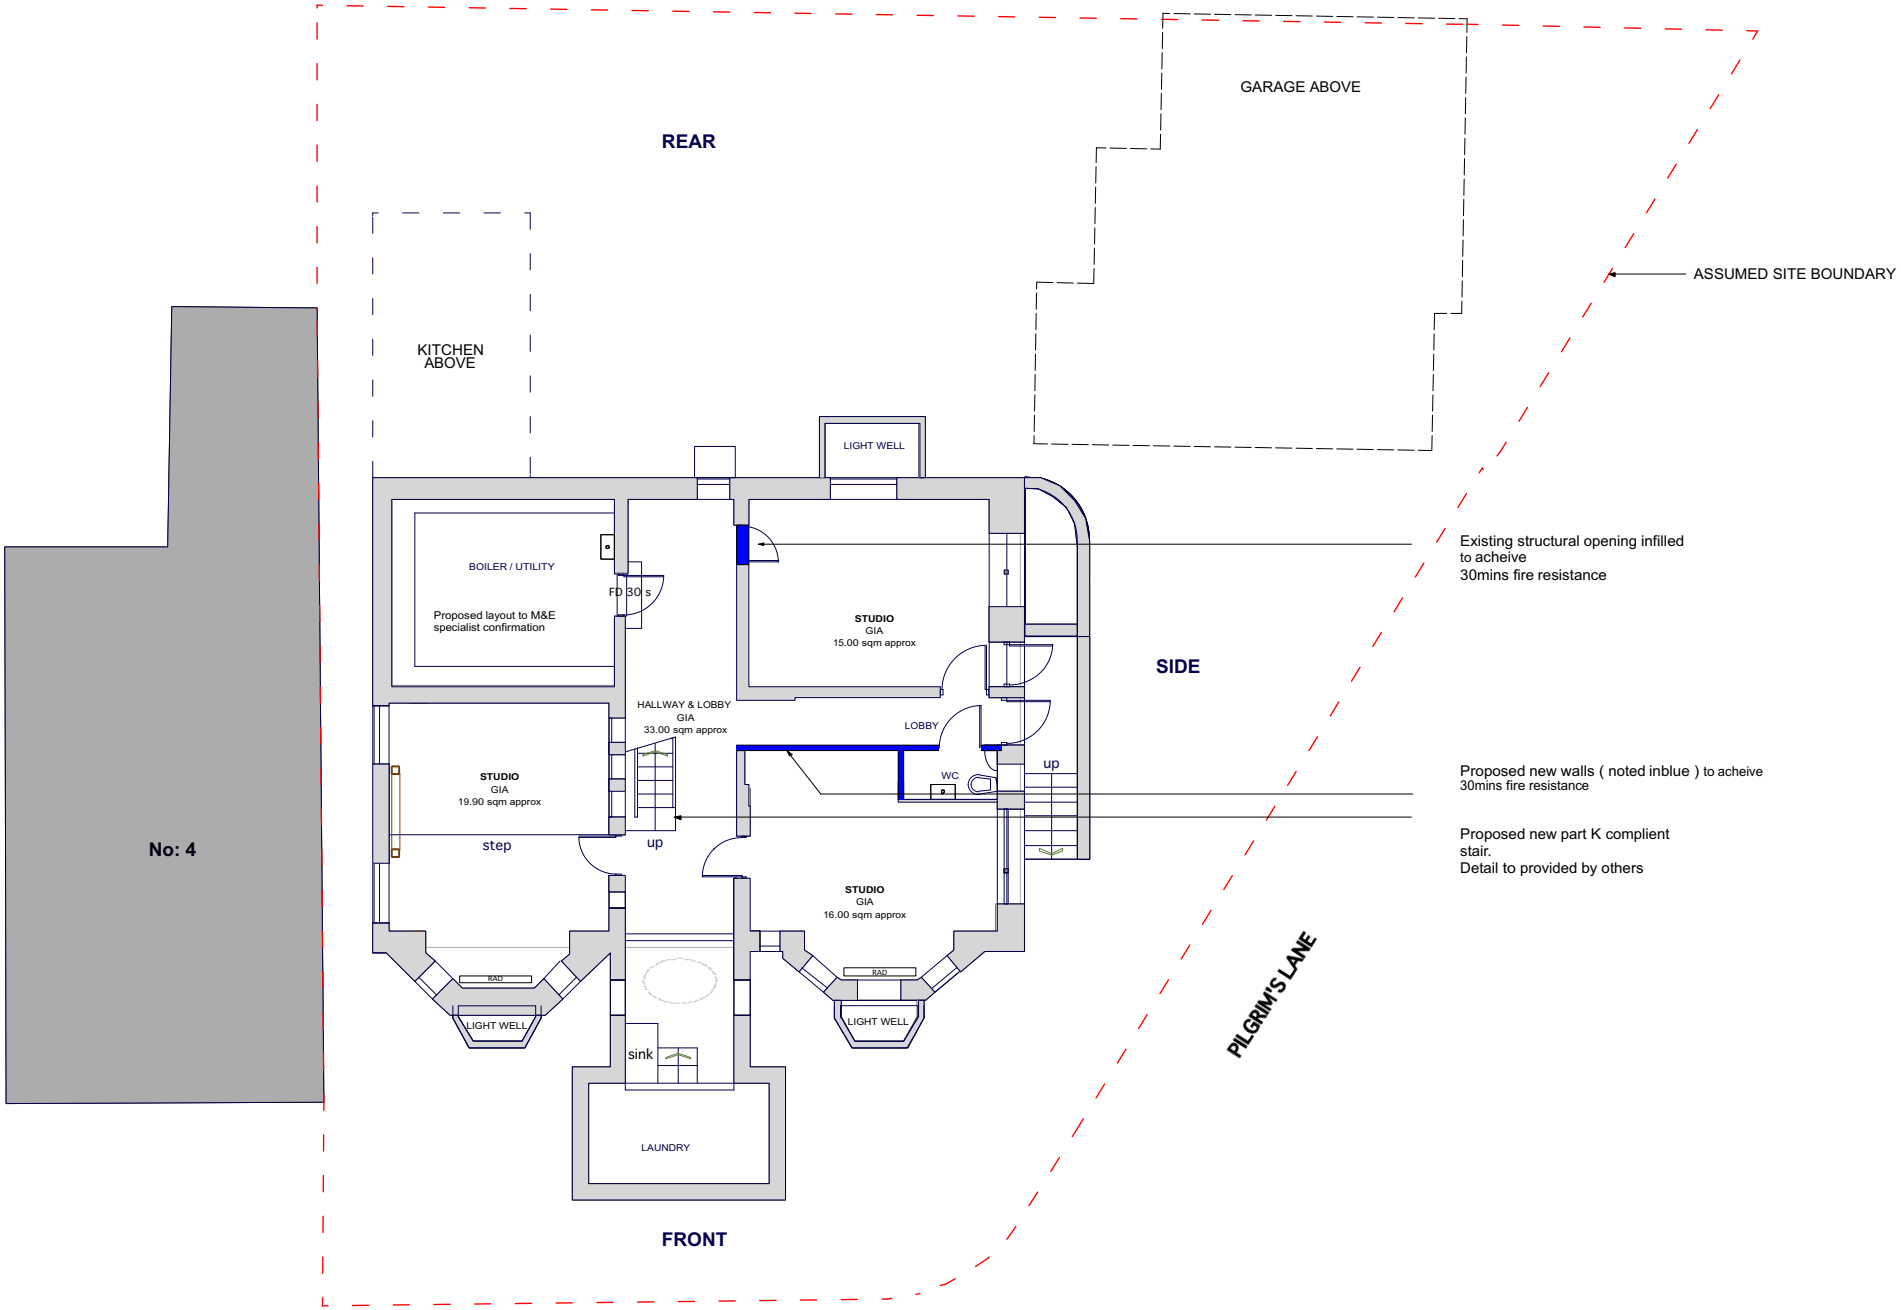

KEMPLAY ROAD

Party Wall etc Act 1996

The client / contractor is required to serve written notice to the tenants and owners of the the adjoining properties in accordance with the Party Wall etc Act 1996 (and its latest amendments) with respect to the intention to carry out works within the notifiable works

SCALE BAR

2m 3.0 m 4.0 m

		notes

PROJECT
2 Kemplay Road, Hampstead NW3 1SY

CLIENT

DRAWING TITLE
PROPOSED BASEMENT PLAN

This drawing is the copyright of the Architect. Figured dimensions to be taken in preference to those scaled. All dimensions to be checked on site before any work proceeds. Drawing not to be used for land transfer purposes. Drawings to be read in conjunction with relevant drawings and specification. Not to be reproduced, retained or disclosed to any unauthorised person either wholly or in part without written permission.

SCALE 1:100 @ A3 | DATE | DWG BY | REV.

CHKD. | DWG NO. PL01

S.e.g Architects

64 Sydney Road
London N10 2RL
e - mail: info@segarchitects.com
t.07812955089