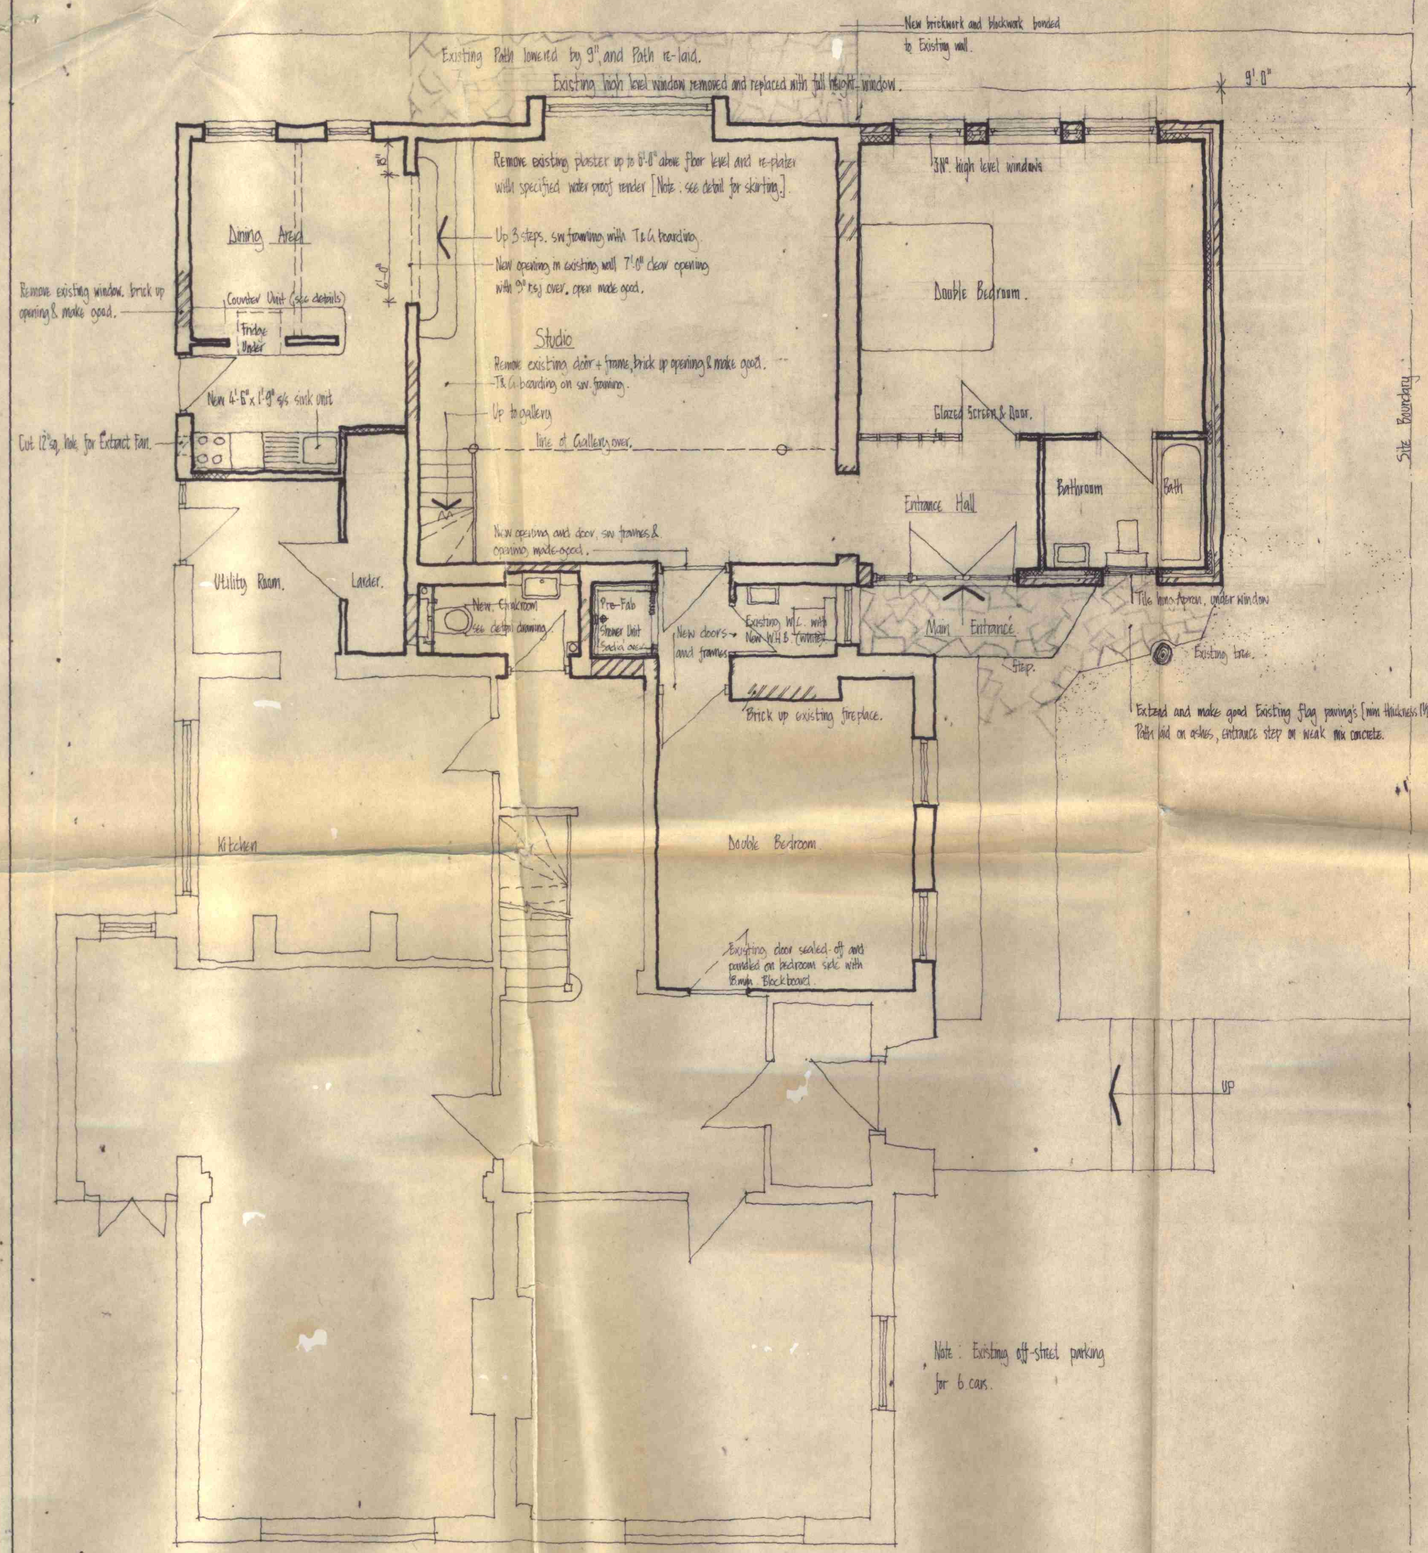

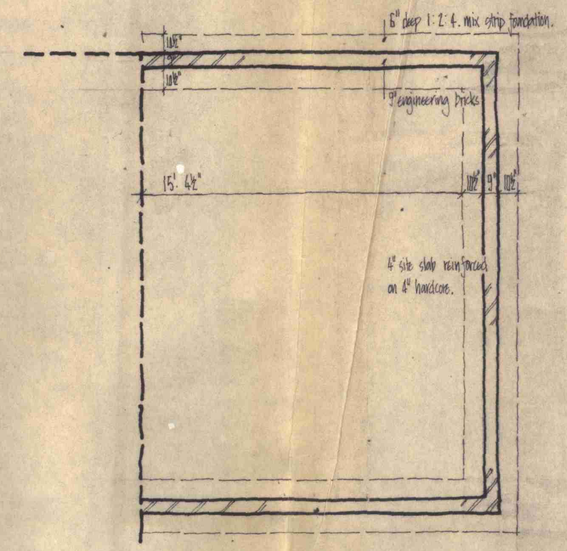

FOUNDATION PLAN

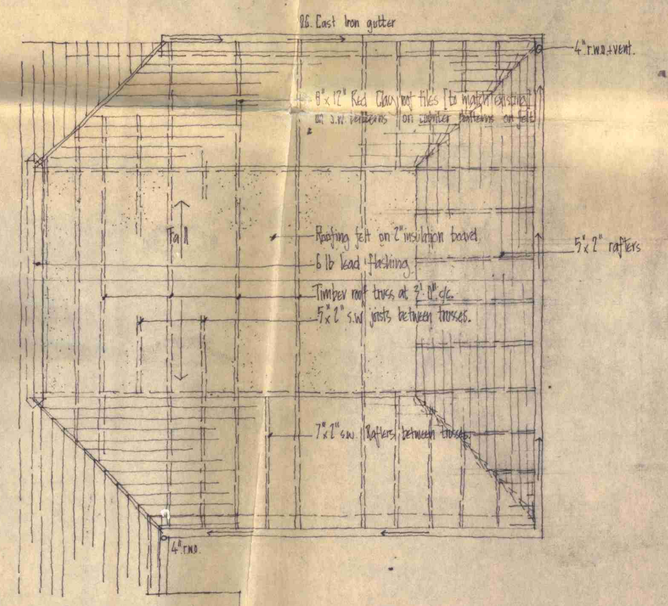

ROOF PLAN

Renewal ES/9/1/21717

CTP/ES/9/1/8327(R)

ALL DIMENSIONS GIVEN ARE TO BE VERIFIED ON SITE. ANY DISCREPENCIES OR ERRORS TO BE NOTIFIED TO THE ARCHITECT BEFORE THE WORK IS COMMENCED

REVISIONS		
REF.	DATE	REVISION

BERNARD ENGLE & PARTNERS
CHARTERED ARCHITECTS & TOWN PLANNERS
76-78 CHARLOTTE STREET LONDON W1P 1LR ☎ 01-637 8211

PROJECT	NO.	DRAWN	CHKD
18, REDINGTON ROAD N.W.3.		A.J.W	
		SCALE ¼" = 1'-0"	
TITLE	DRG. NO	RVSN	DATE
PLAN	RL/1		

R/30139/3097/519.