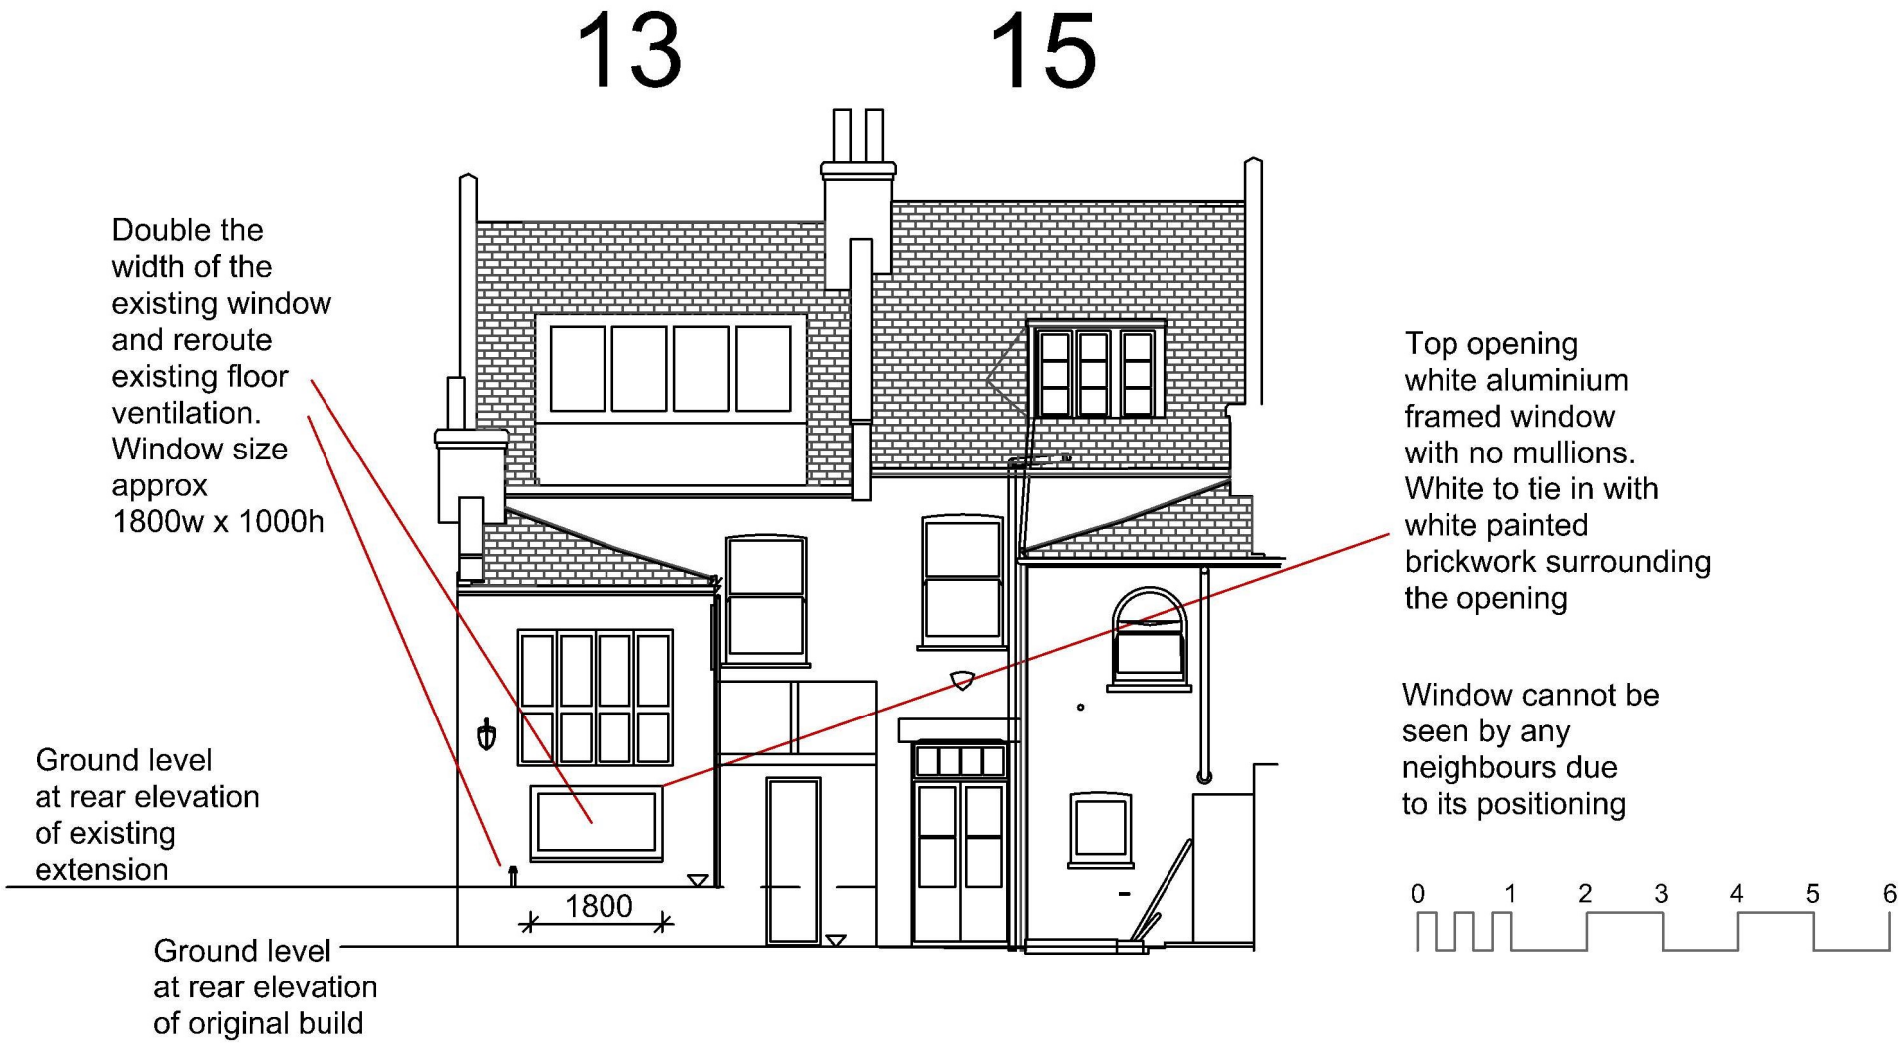Proposed Rear Elevation