DRG. No. 86/04/05/06/11/0003

B MOD

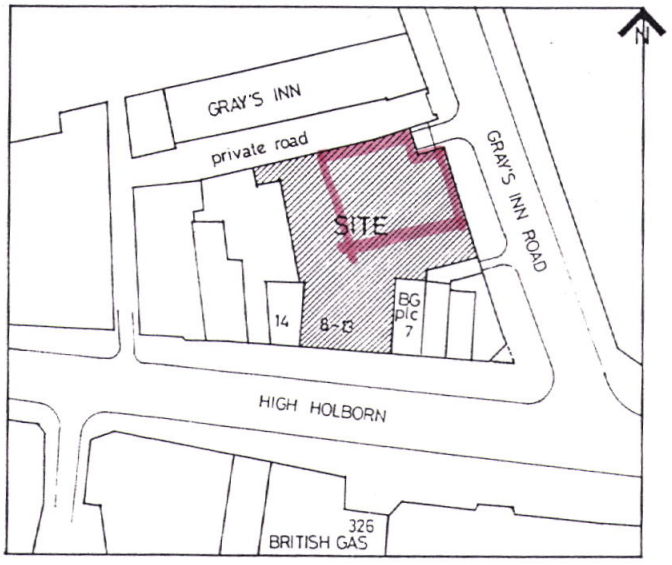

LOCATION PLAN 1.750

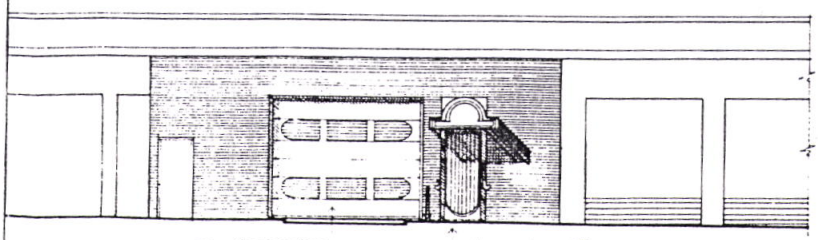

new shutter door entrance to unit 7

PART ELEVATION GRAY'S INN ROAD

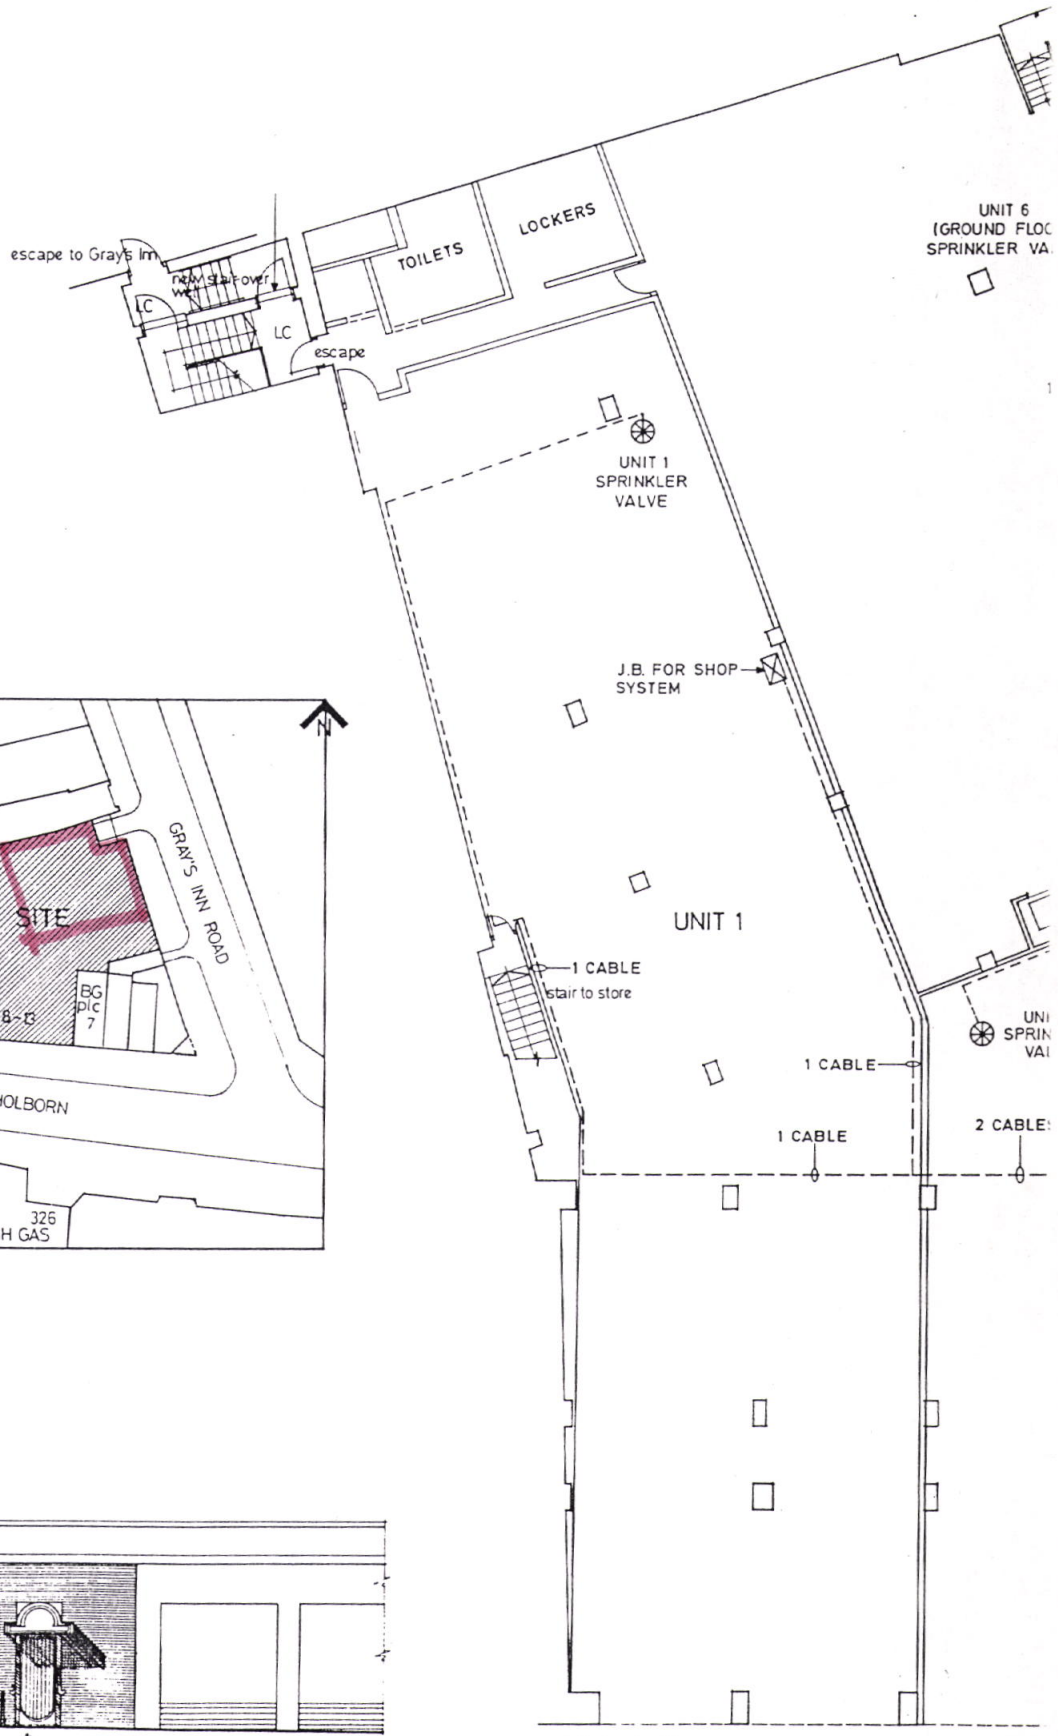

GROUND FLOOR PLAN

TP 87 02002

REVISIONS

A ISSUED FOR ENQUIRY (ALARM / CALL POINT ADDED PLUS UNIT 1, 2 AND 6 SPRINKLER VALVES RELOCATED)				B APPROVED FOR CONSTRUCTION. UNITS 1 & 2 JB'S FOR SHOP SYSTEMS RELOCATED.				C				D				E				F	
DRAWN	DATE	CHECKED	APPROVED	DRAWN	DATE	CHECKED	APPROVED	DRAWN	DATE	CHECKED	APPROVED	DRAWN	DATE	CHECKED	APPROVED	DRAWN	DATE	CHECKED	APPROVED	DRAWN			
MP	30-1-87	MLP		PA	5-6-87		P.L.																