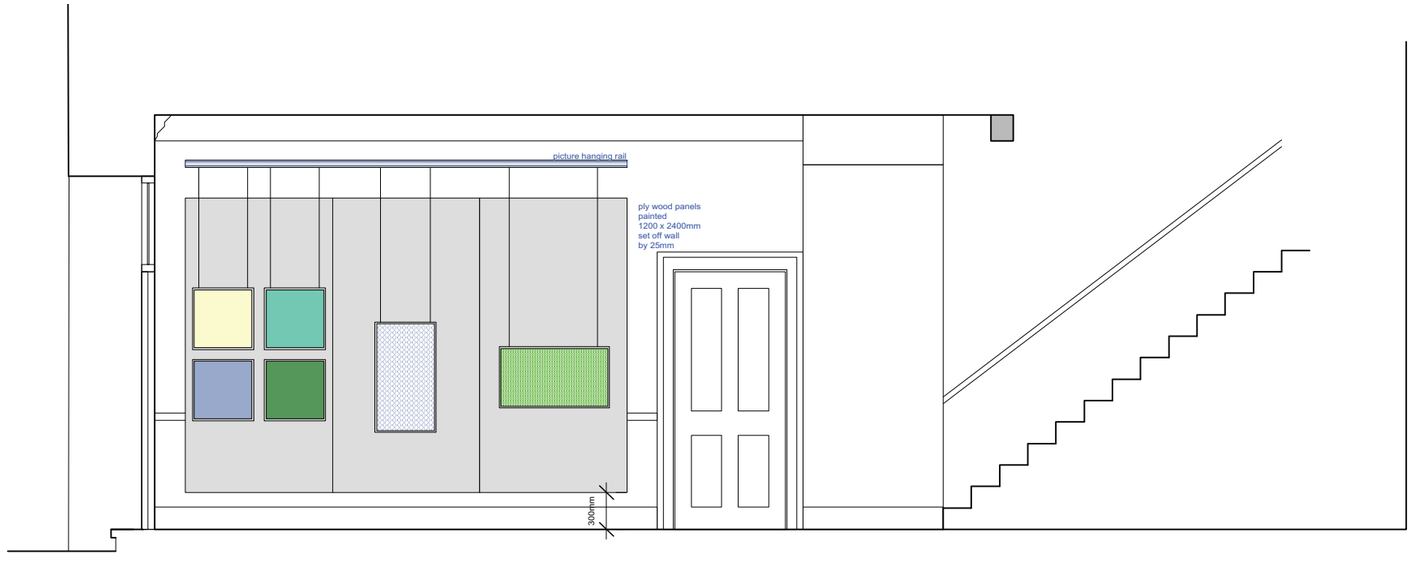

NO 22 ENTRANCE HALL

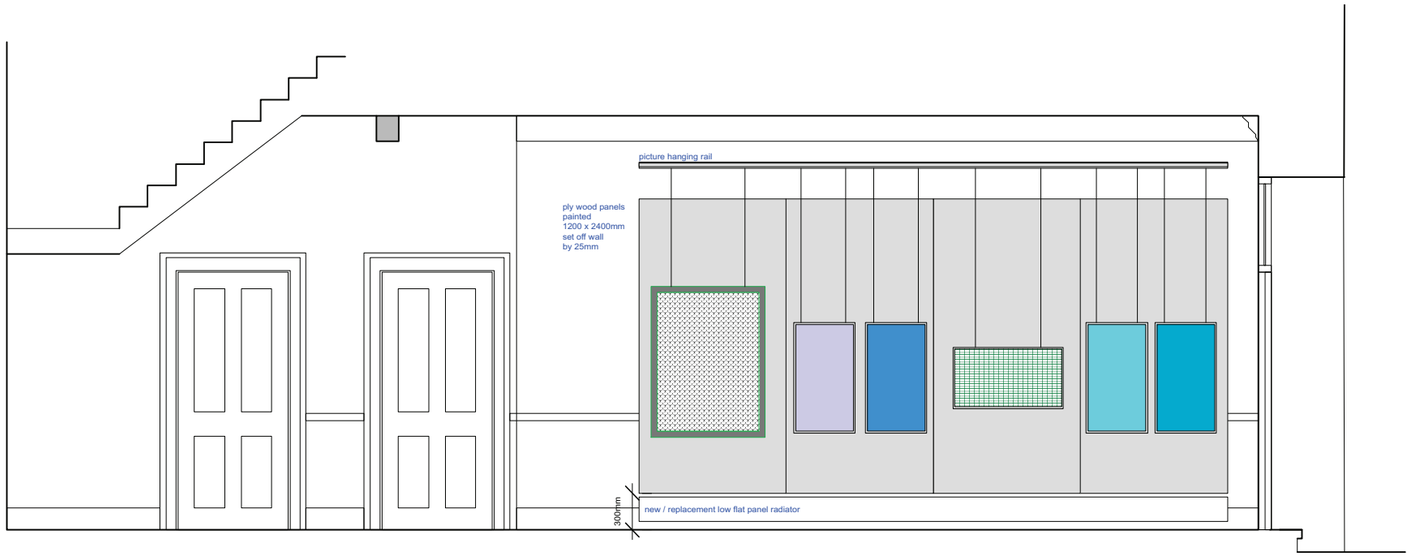

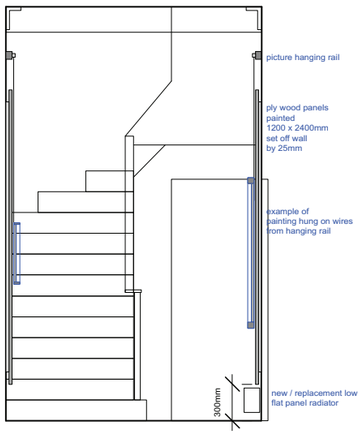

NO 22 ENTRANCE HALL

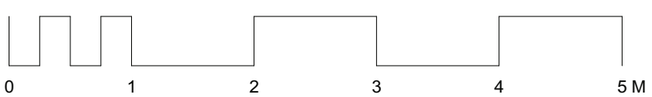

client: PENN CLUB		drawing: SECTION THROUGH NO 22 HALLWAY : AS PROPOSED	scale: 1:50@A3
job: 21-23 BEDFORD PLACE LONDON W1			drawn:
drawing number: PC PA2.34	rev: -	date: may 19	ARP