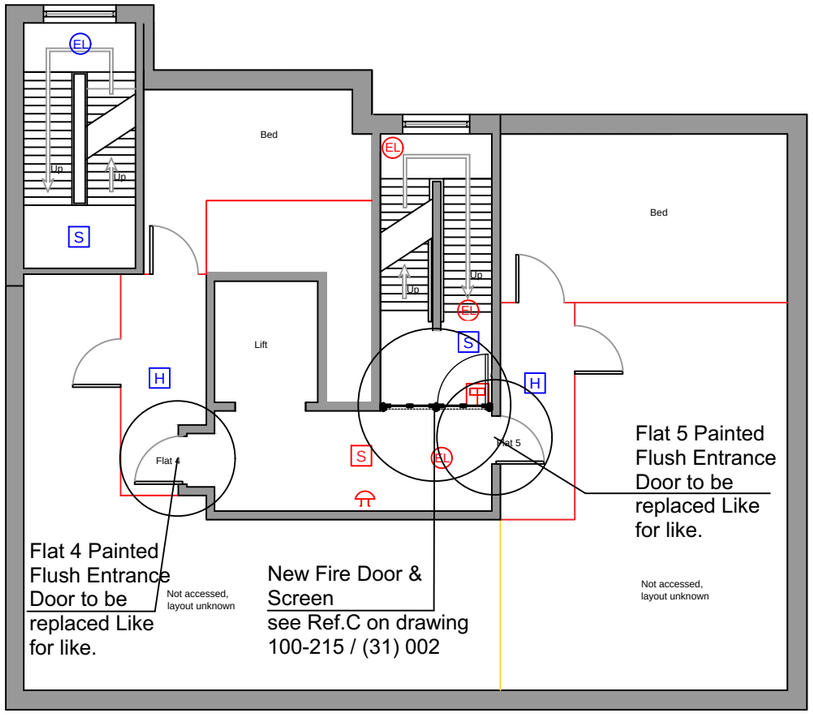

First Floor

First Floor Plan Scale 1:100 @ A2

Revision:		Date:	Drawn:	Check:
A	Notes relating to the proposed works to internal doors revised to give refence to details on drawing 100-215 / (31) 002.	30:04:19	PT	

Project:	Passive Fire Protection Works at Akbar House, Guilford Place, London
Status:	
Client:	PA Housing
Sheet title:	Floor Plan - 1st Floor
Scale:	1:100@A3
Date:	29:01:2019
Drawn:	PT
Checked:	
Ref:	100-215/(31)005 A

Waterloo House, 71 Princess Road West, Leicester, LE1 6TR · T 0116 204 5800
74 Wells Street, London, W1T 3QQ · T 020 3327 0381
F 0116 204 5801 · rg-p.co.uk · design@rg-p.co.uk

All dimensions to be checked on site. Do not scale off this drawing for construction purposes. This drawing is the copyright of the Architect, and not to be reproduced without their permission. Ordnance Survey map information reproduced with permission of HMSO Crown Copyright reserved. rg+p Ltd. Trading as rg+p.