Key

- - - - - Extent of proposed works

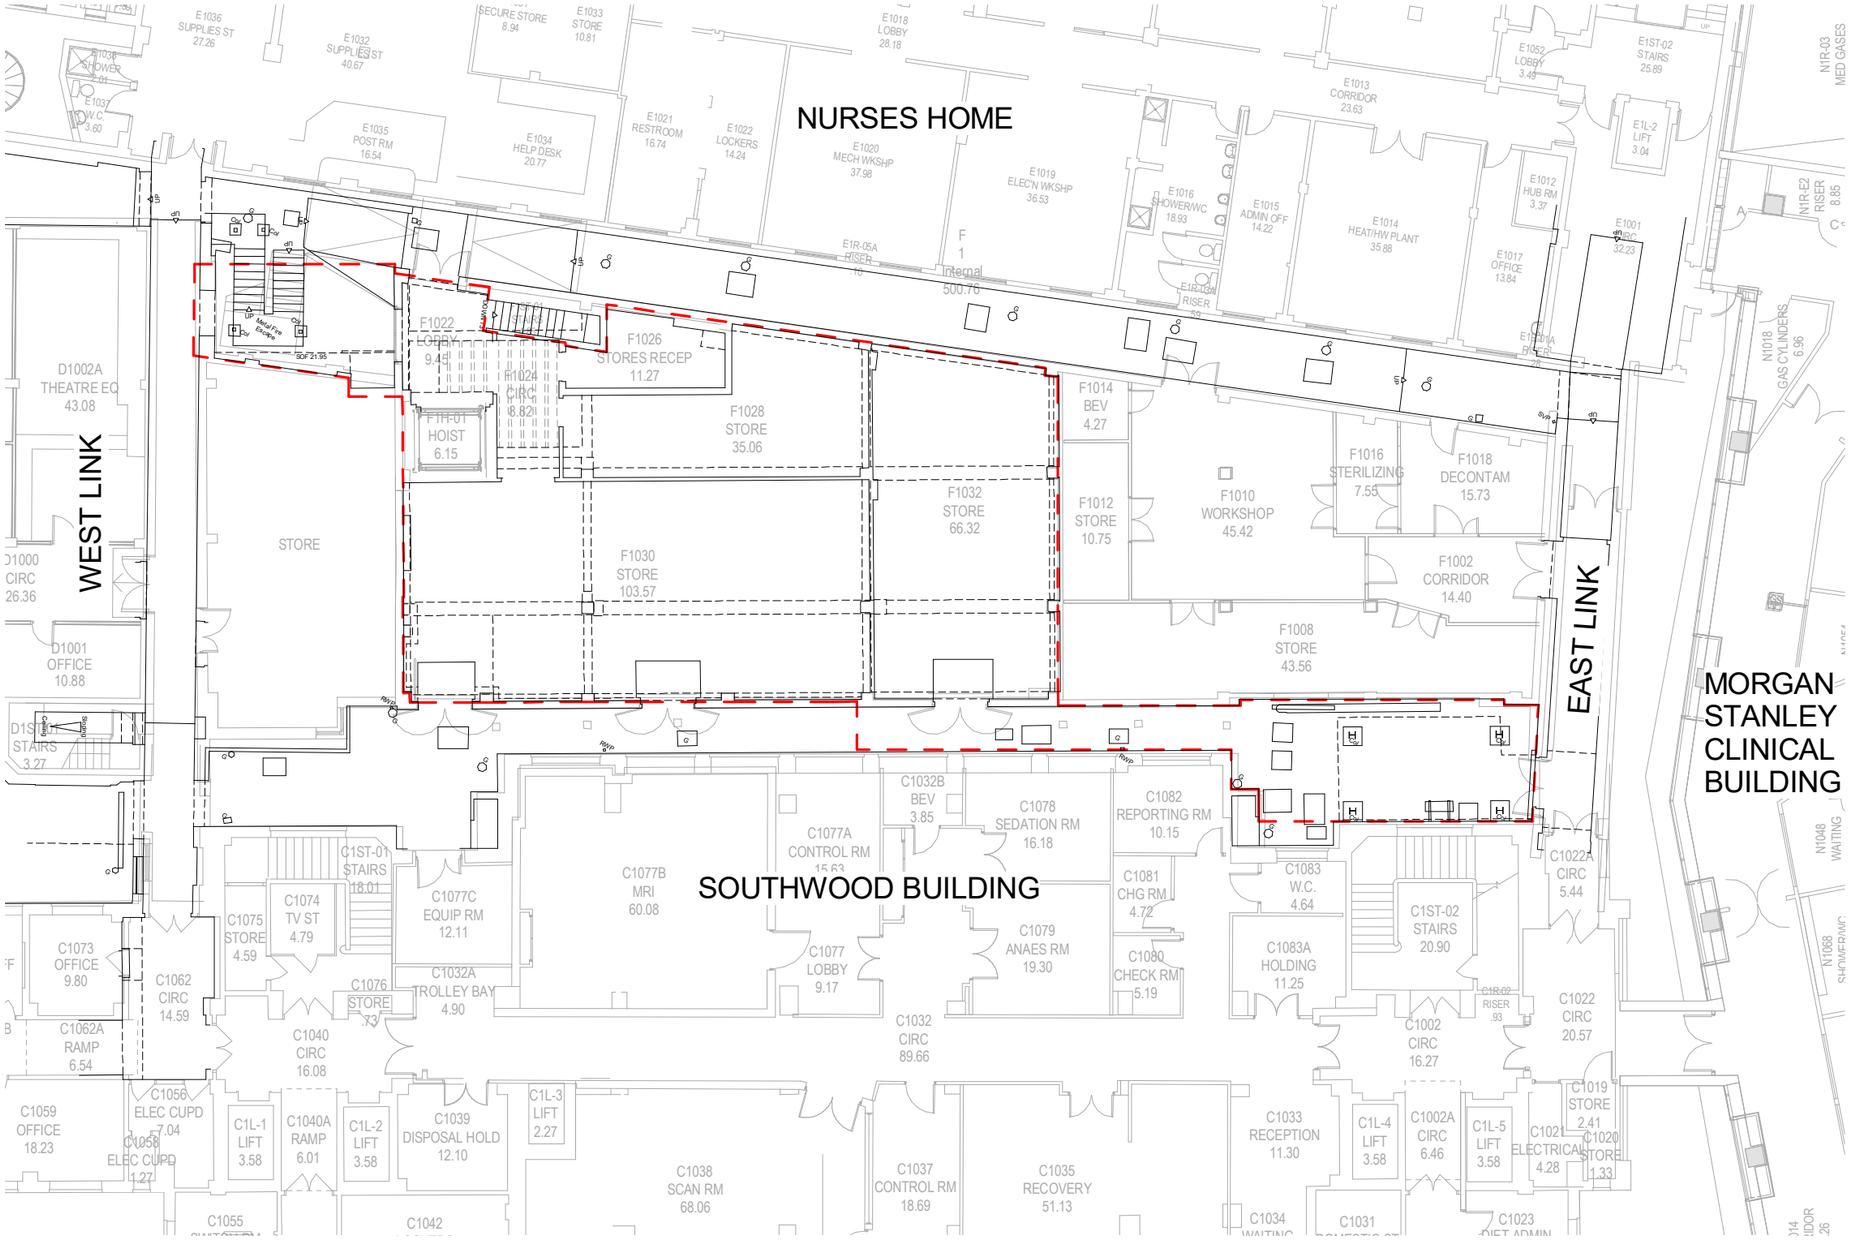

Exisiting Context Floor Plan

GOSH Decontamination Unit

MEDU

Revision Schedule

*	First issue	22/02/19
P1	Issue for Planning	07/03/19

DO NOT SCALE OFF DRAWINGS
REPORT ALL DISCREPANCIES
CHECK ALL DIMENSIONS ON SITE

0 10 20 m

1:200

© Copyright Murphy Philipps 2018
Prepared using Revit 2016

Planning

Exisiting Context Floor Plan
at
GOSH Decontamination Unit
for
NHS Foundations Trust

3068 - MPA - 01 - B1 - DR - AR - 00110
REV:P1 -07/03/19
Scale: 1 : 200 @ A3

MURPHYPHILIPPS
16 Wenlock Road
London, N1 7TA
Tel: 020 7490 8008
Fax: 020 7490 8778