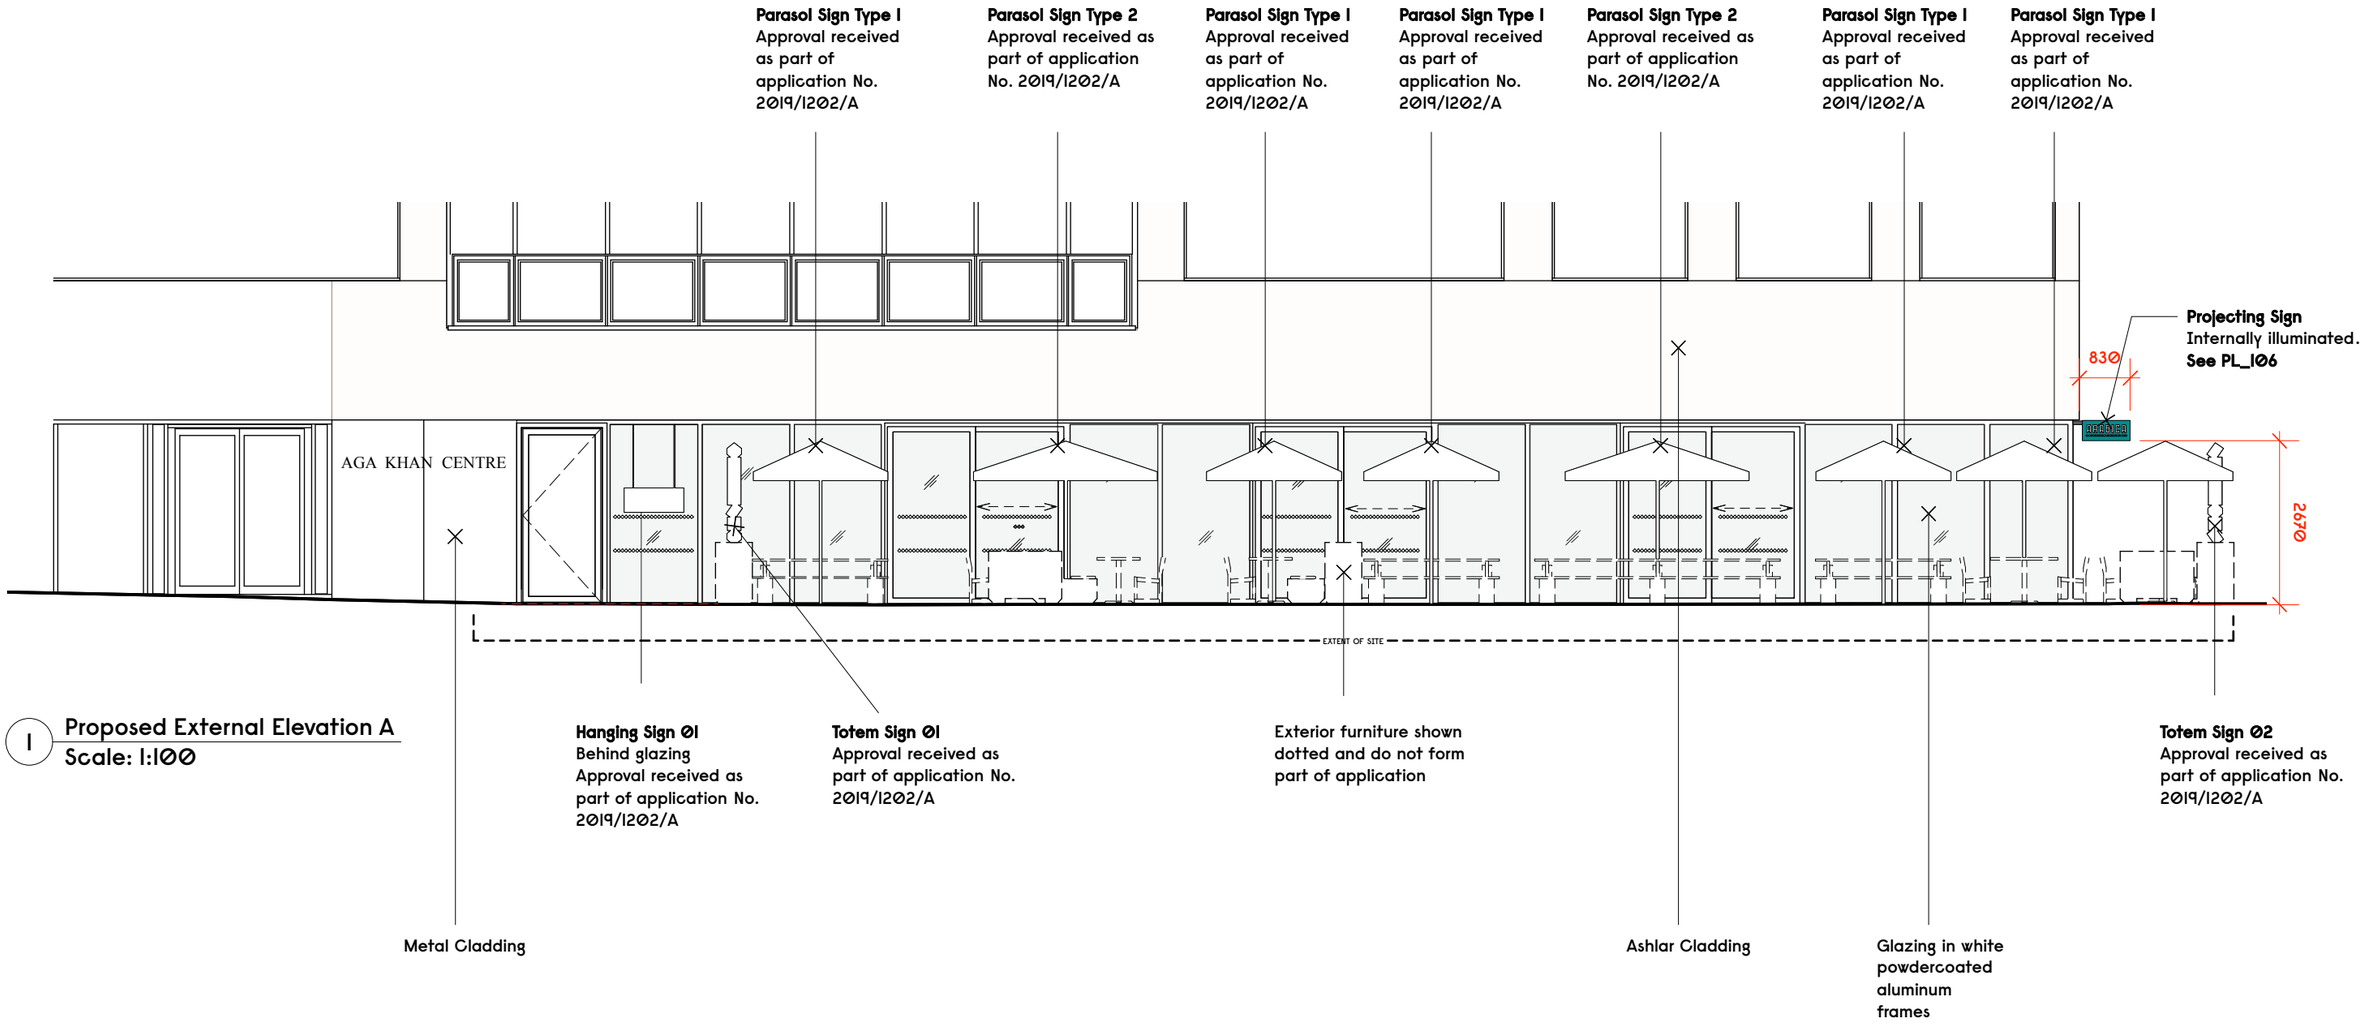

1 Proposed External Elevation A
Scale: 1:100

0 1m 2m 3m 4m 5m

Notes

To be read in conjunction with Application No. 2019/1202/A

This Application is for the Projecting Sign ONLY.

Revision	Date	Description
-	17/05/19	Issued for Planning

Gundry + Ducker
Gundry + Ducker Architecture Ltd
3 Garrick Street
London WC2E 9BF
t +44(0)203 417 4895
info@gundryducker.com

Do not scale. All dimensions to be confirmed on site.
Information contained in this drawing is the sole copyright of the designer and is not to be reproduced without permission.

Project	Arabica KX.		
Drawing title	Proposed External Elevation A		
Scale	1:100 @ A3	Drwg. No.	Rev
Date	May 2019	374_PL_104	-
Status	PLANNING		