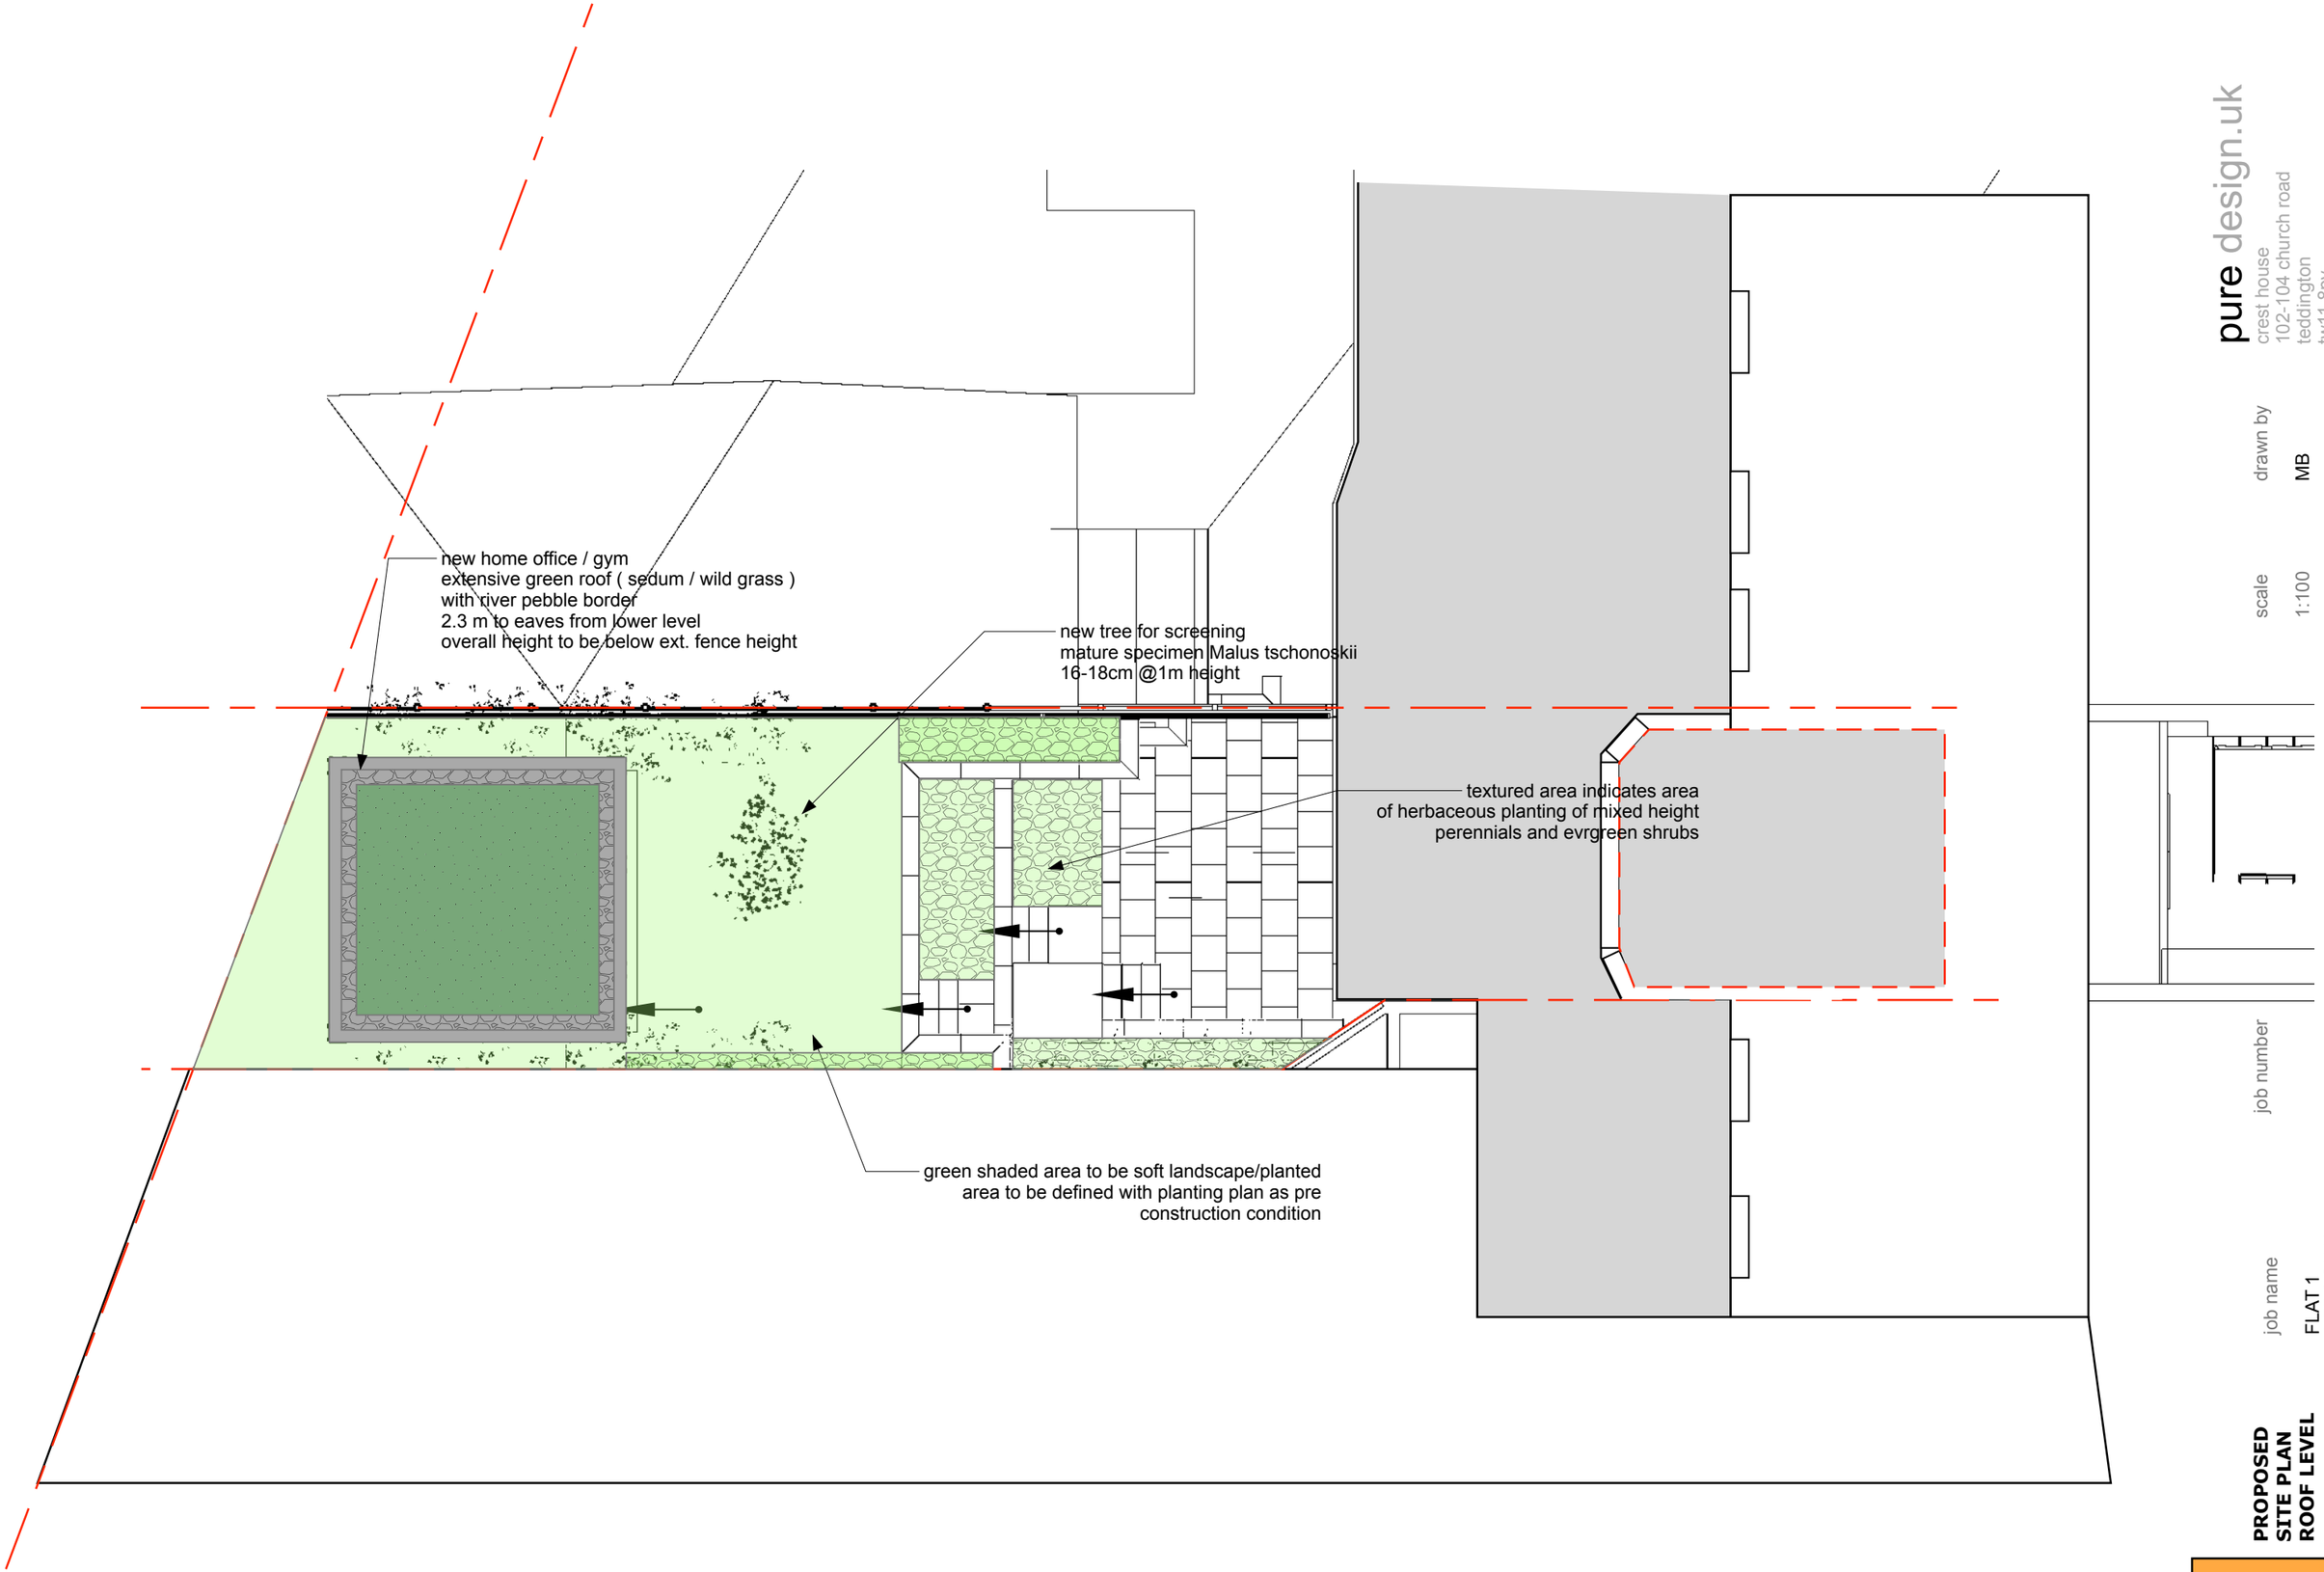

pure design.uk
crest house
102-104 church road
teddington
tw11 8py

drawn by MB

scale 1:100

job number

job name FLAT 1
8 FROGNAL
NW3

PROPOSED SITE PLAN ROOF LEVEL

B.13 a

N

0 0 0 0
0 1 2 4

rev-a additional landscape annotation