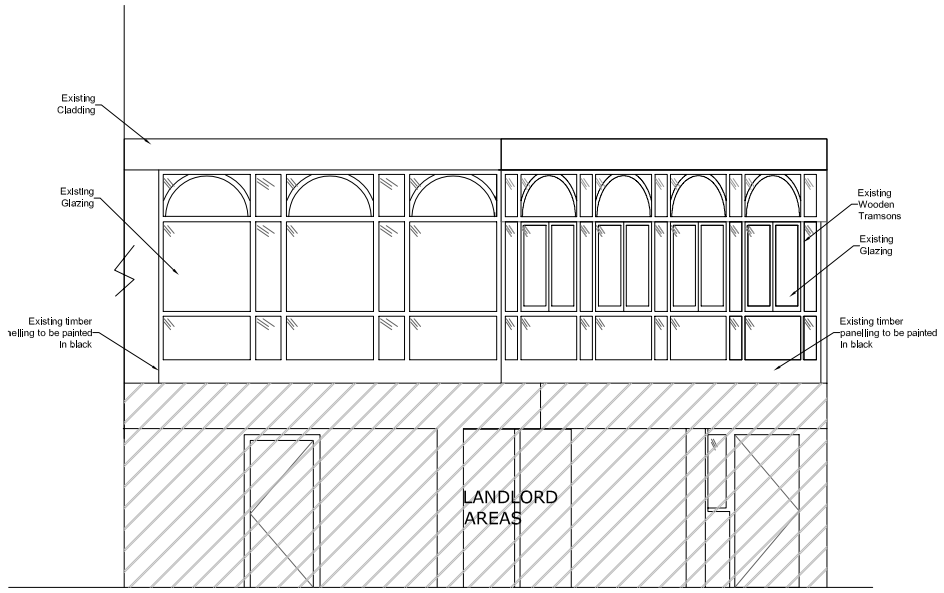

04 Canal Back Elevation - Proposed
Scale 1:50

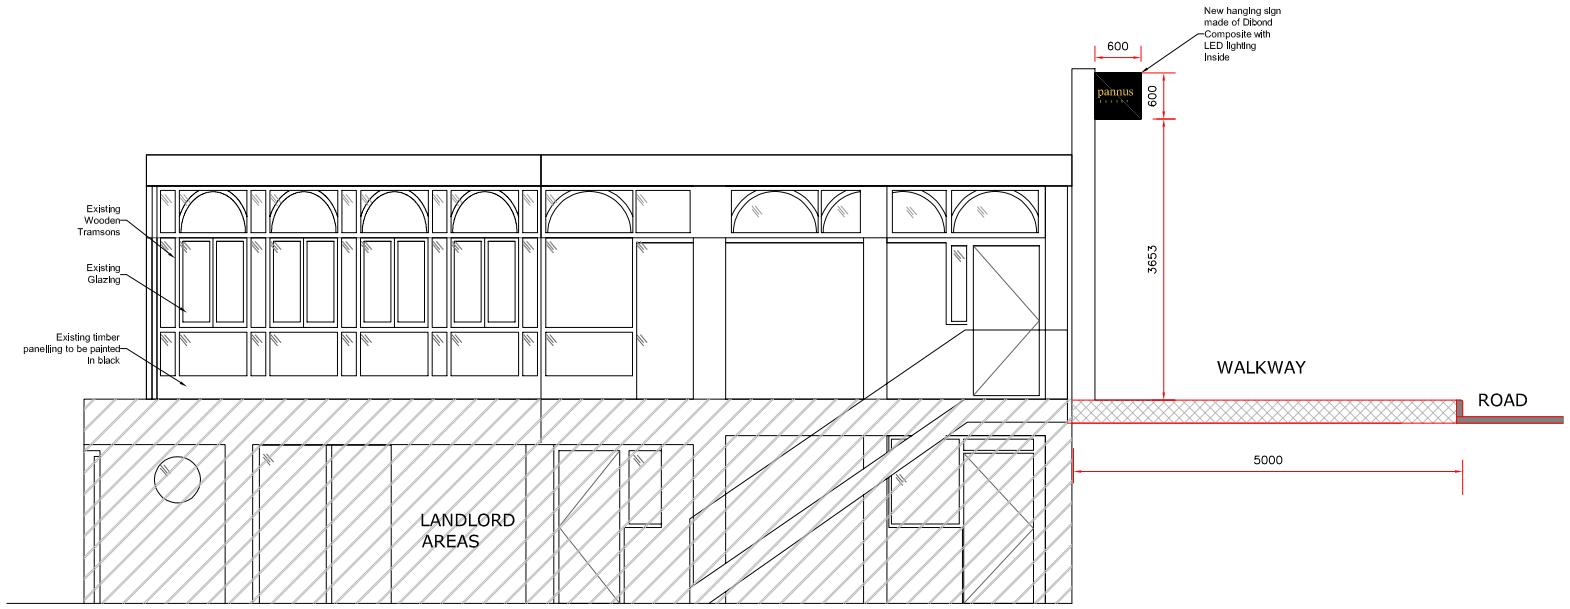

03 Canal Side Elevation - Proposed
Scale 1:50

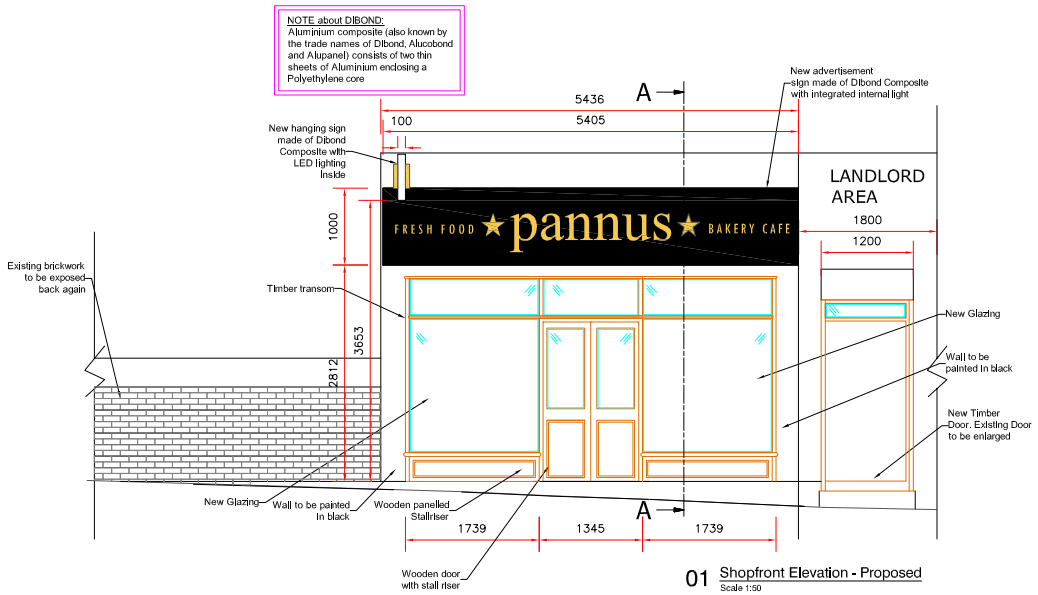

01 Shopfront Elevation - Proposed
Scale 1:50

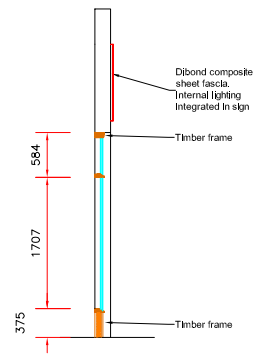

02 Shopfront Section - Proposed
Scale 1:50

METER
0 1 2 3 4 5

PLANNING CONSENT

No	Date	By	Comments	Chk'd
4	02.05.19	MGG	Timber Structure Removed	MGG
3	26.04.19	MGG	Preplanning Comments	MGG
2	01.03.19	MGG	Preplanning Comments	MGG
1	02.01.19	MGG	Landlords Comments	MGG

Do not scale
All dimension to be checked on site

Job Title:
PANNUS
250 Camden High St
London NW1 8QS
Job Number:
JD/002/771

Drawing Title:
ADVERTISEMENT CONSENT– PROPOSED FASCIA AND HANGING SIGN

Designed: MGG	Drawn: MGG
Scale: 1:50 @ A1	Date: 10.10.2018

García Consulting Eng Ltd
10th Floor
1 Canada Square
Canary Wharf
E14 5AA
Tel: +44 (0) 75 39 762838
Email: info@garcia-engineering.com
Website: www.garcia-engineering.com

Client	Drg: No.	Rev
SM	APL–105	4