Do not scale from this drawing.

Contractors must confirm site dimensions before starting work on shop drawings.

Rev.	Description	Date	Aut.
C1 INITIAL ISSUE.		06/05/2017	GSK
C2 TITLE BLOCK UPDATED		04/07/2017	GSK
C3 STONE CLADDING CHANGED TO ANODISE STEEL CLADING		04/12/2018	GSK

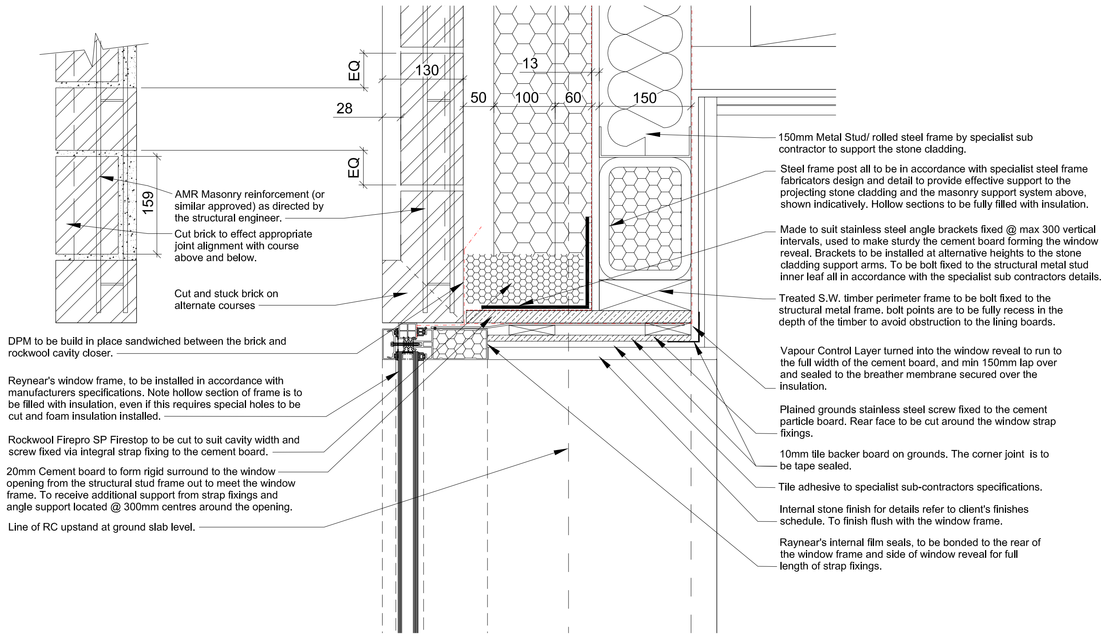

DETAIL 1:- FRONT ELEVATION LEFT WINDOW JAMB DETAIL

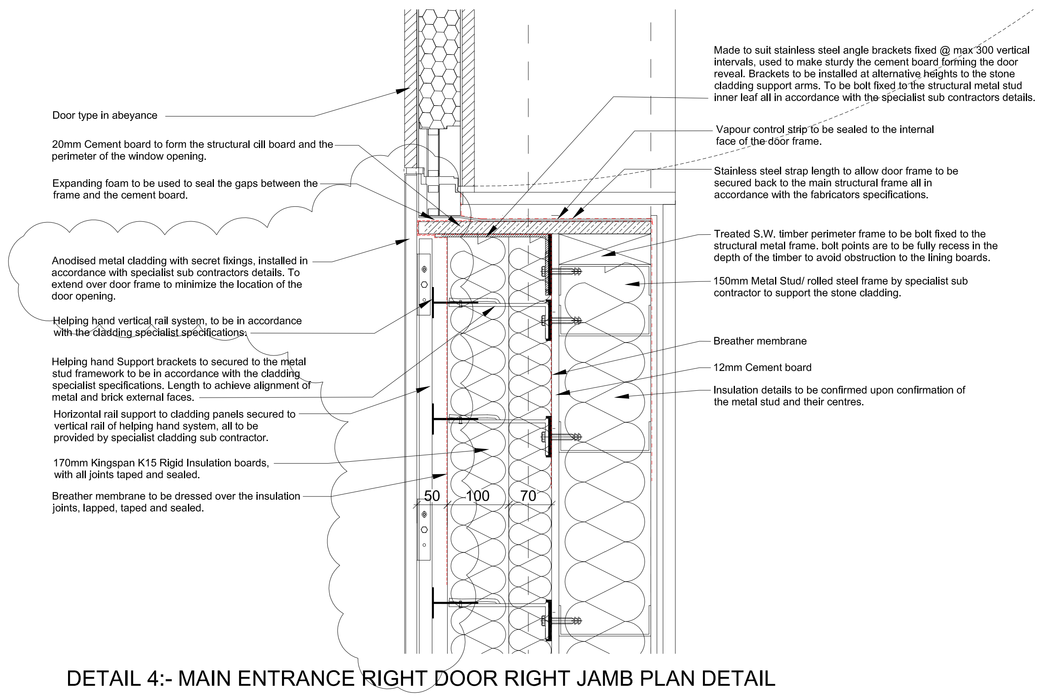

DETAIL 4:- MAIN ENTRANCE RIGHT DOOR RIGHT JAMB PLAN DETAIL

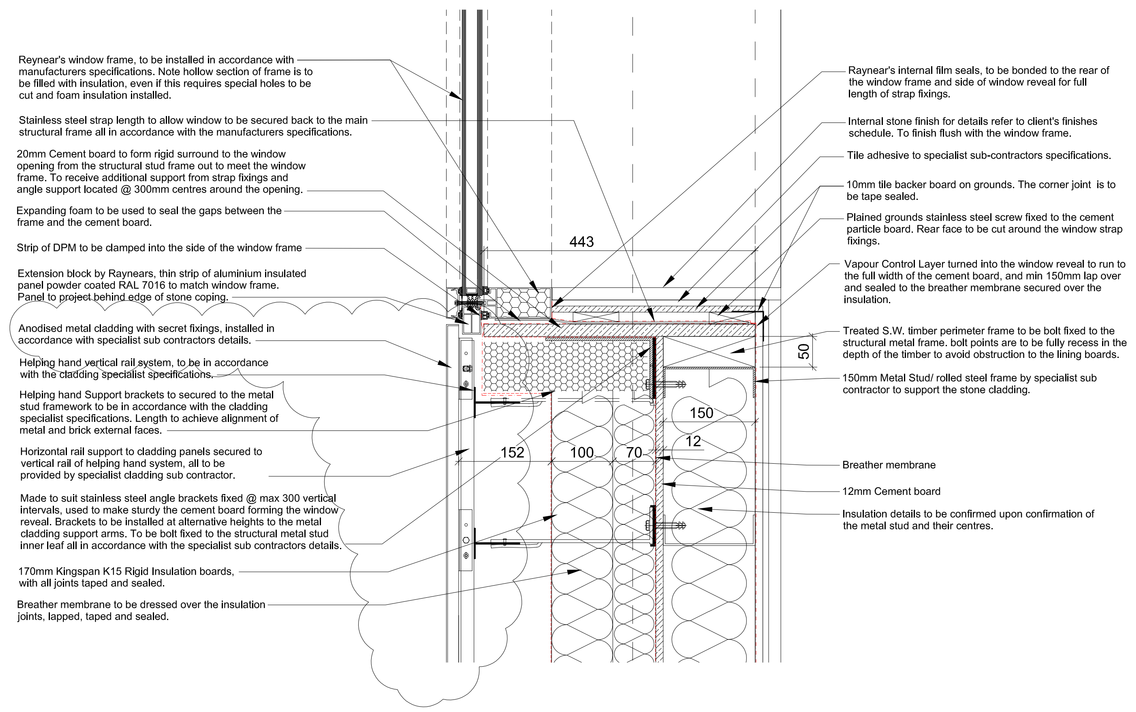

DETAIL 2:- FRONT ELEVATION RIGHT WINDOW JAMB DETAIL

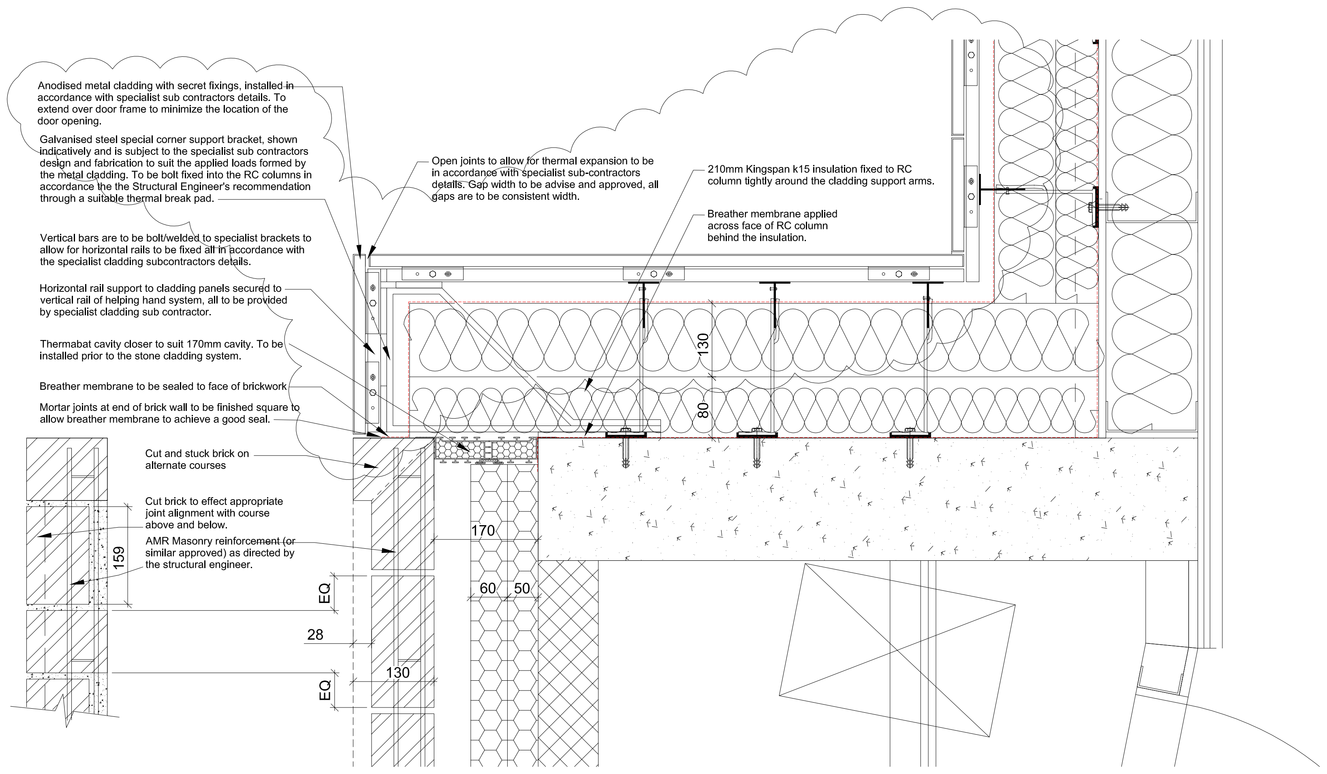

DETAIL 5:- MAIN ENTRANCE RIGHT REVEAL PLAN DETAIL

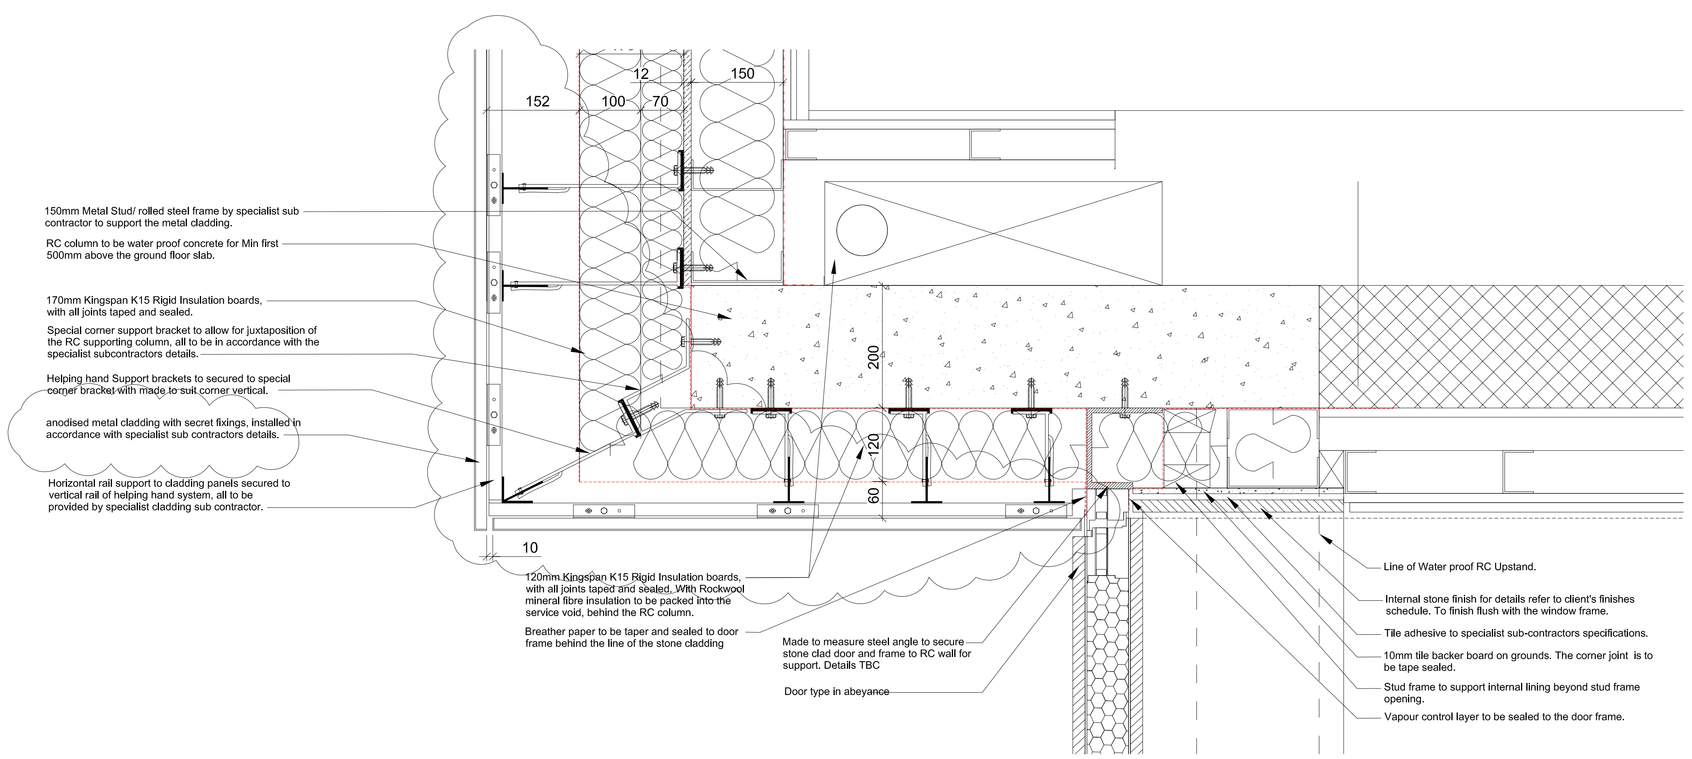

DETAIL 3:- MAIN ENTRANCE LEFT REVEAL AND DOOR JAMB PLAN DETAIL

Purpose of Issue:	TFP Job No.
CONSTRUCTION	4948

VABEL LONDON

LYNDHURST GARDENS

LONDON NW3

FRONT ELEVATION METAL CLADDING PLAN DETAILS

Drawing Number:	Suff.	Rev.
1601 -TFP -LG -00 -DR -A -6114	S4	C3

Drawn:	Approved:	Scale:	Date:
MRC	GSK	1:5 @A0	MAY 2017

The Tooley & Foster Partnership
ARCHITECTS • DESIGNERS
Warwick House, 116 Palmerston Road
Buckhurst Hill, Essex, IG9 5LG
tel: 020 8504 6711
fax: 020 8506 1779
e-mail: architects@tooleyfoster.com
www.tooleyfoster.com

© ALL RIGHTS RESERVED