Do not scale from this drawing.

Contractors must confirm site dimensions before starting work on shop drawings.

Rev.	Description	Date	Aut.
C1	CONSTRUCTION ISSUE.	22/05/2017	GSK
C2	UPDATED TO 1:10 SCALE FOR PLANNING.	30/05/2019	KV

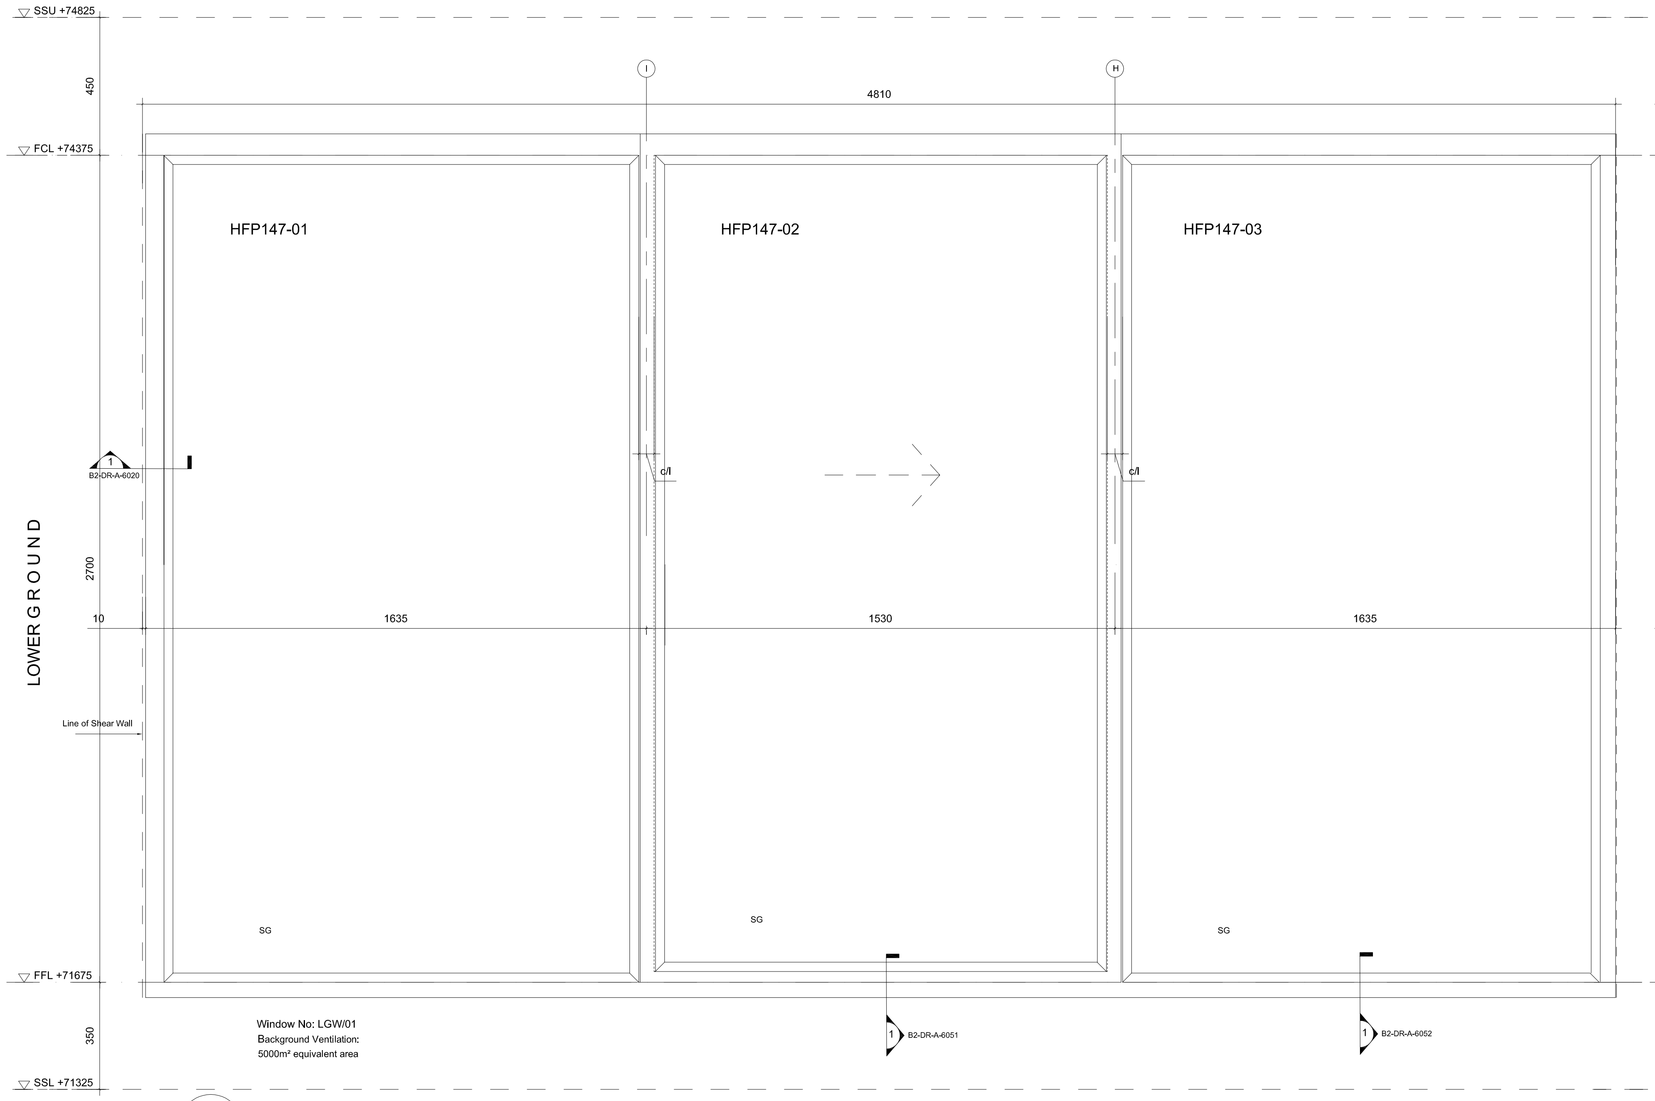

3 - Lower Ground Courtyard (East Elevation) 1:10

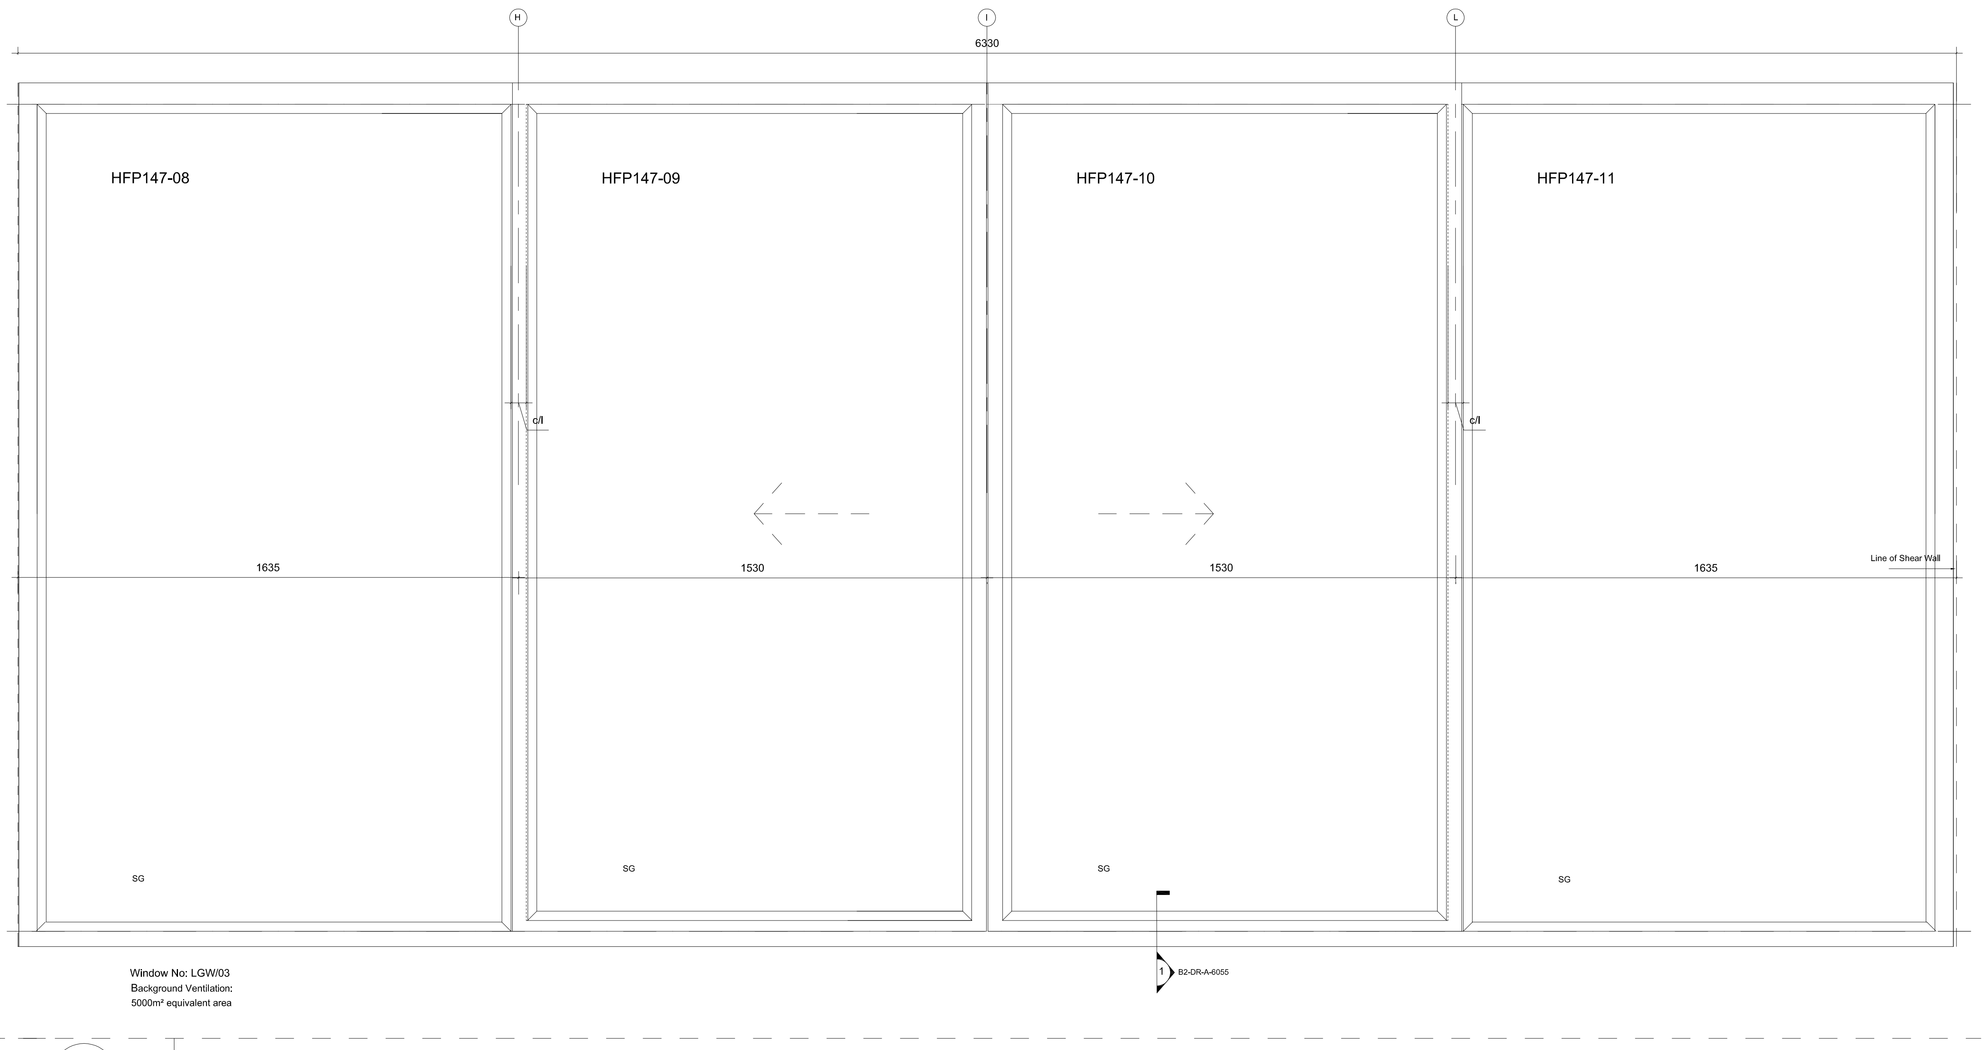

5 - Lower Ground Courtyard (West Elevation) 1:10

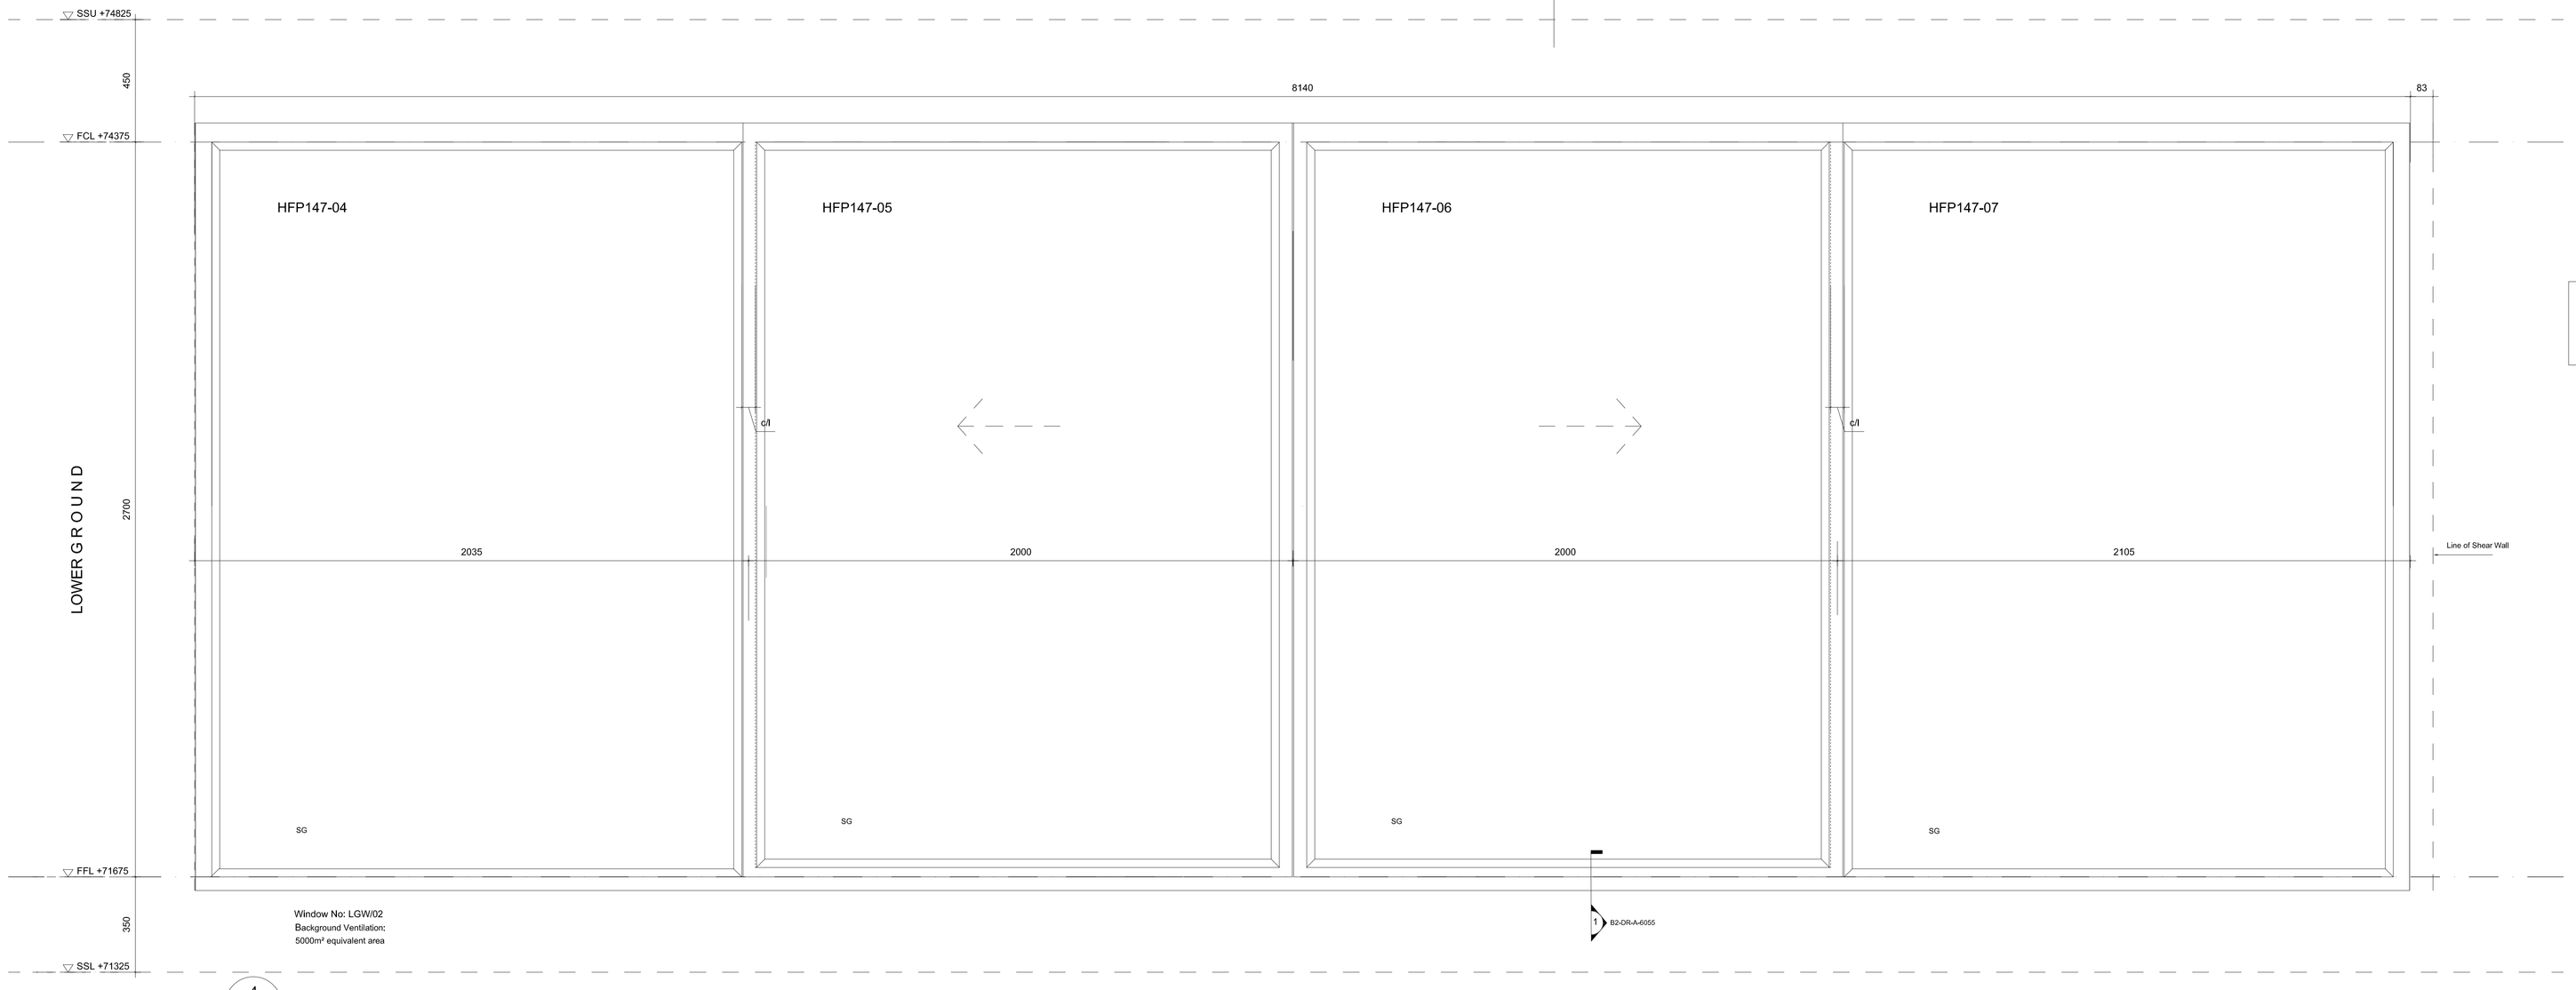

4 - Lower Ground Courtyard (South Elevation) 1:10

Refer to 1601-TFP-LG-XX-SH-A-1101 for
WINDOW & EXTERNAL DOOR GENERAL NOTES

Purpose of Issue:	TFP Job No.
PLANNING	4948

PROJECT ONE LONDON

LYNDHURST GARDENS

LONDON

WINDOW SCHEDULE
SHEET 1b
LOWER GROUND FLOOR

Drawing Number:			Suit.	Rev.
1601 - TFP - LG - XX - SH - A - 1100			S4	C2
Drawn:	Approved:	Scale:		Date:
C2	KV	1:10 @A0		MAY 2019

The Tooley & Foster Partnership
ARCHITECTS • DESIGNERS
Warwick House, 116 Palmerston Road
Buckhurst Hill, Essex, IG9 5LG
tel: 020 8504 9711
fax: 020 8506 1779
e-mail: architects@tooleyfoster.com
www.tooleyfoster.com

© ALL RIGHTS RESERVED