Do not scale from this drawing.

Contractors must confirm site dimensions before starting work on shop drawings.

| Rev. | Description | Date | Aut. |
|---|---|---|---|
| C1 | CONSTRUCTION ISSUE. | 22/05/2017 | GSK |
| C2 | UPDATED TO 1:10 SCALE FOR PLANNING. | 30/05/2019 | KV |

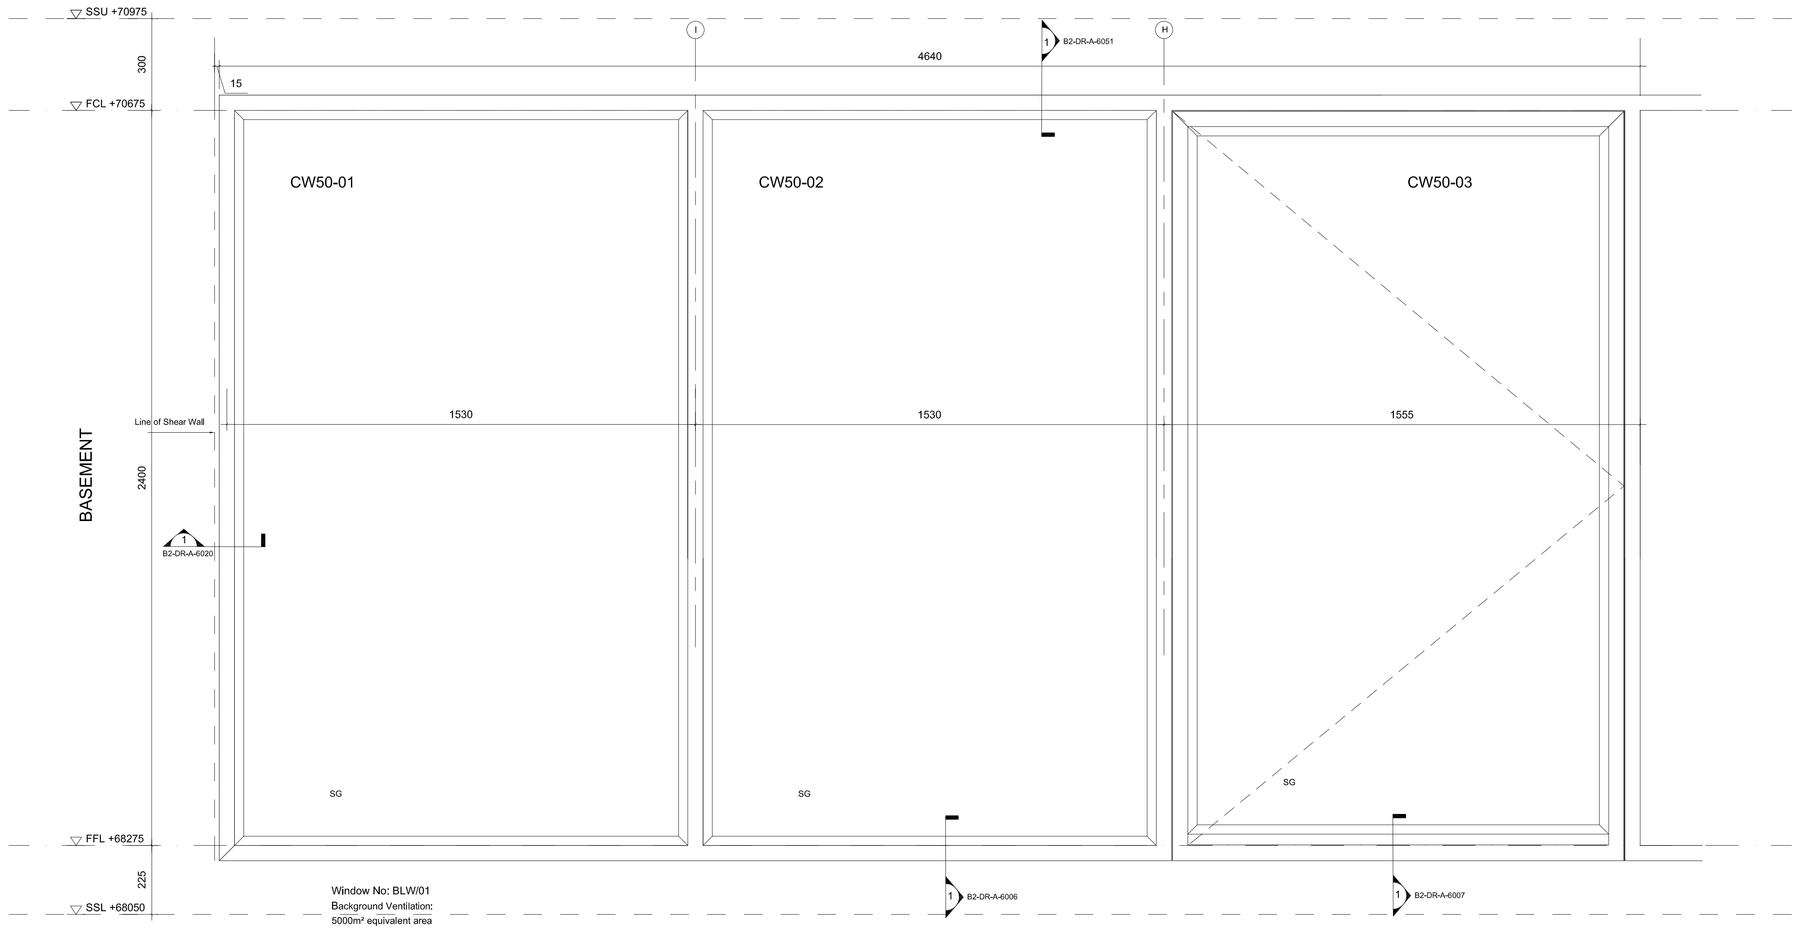


6 — Basement Elevation East Elevation — 1:10

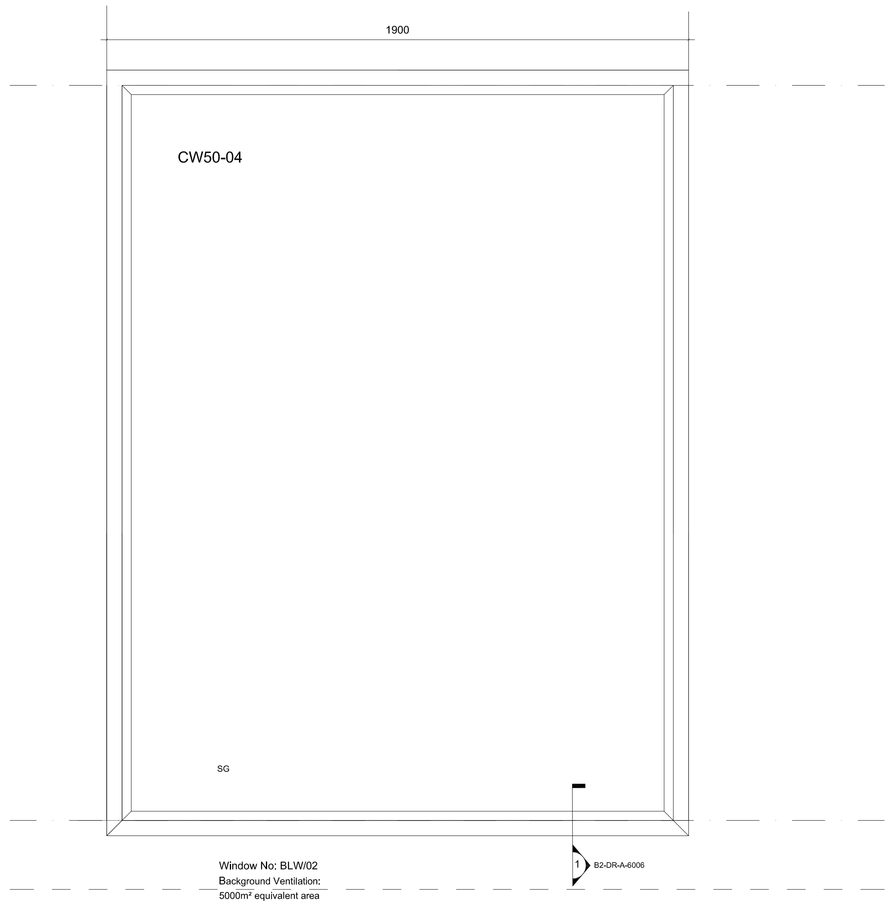


7 — Basement Lightwell North Elevation — 1:10

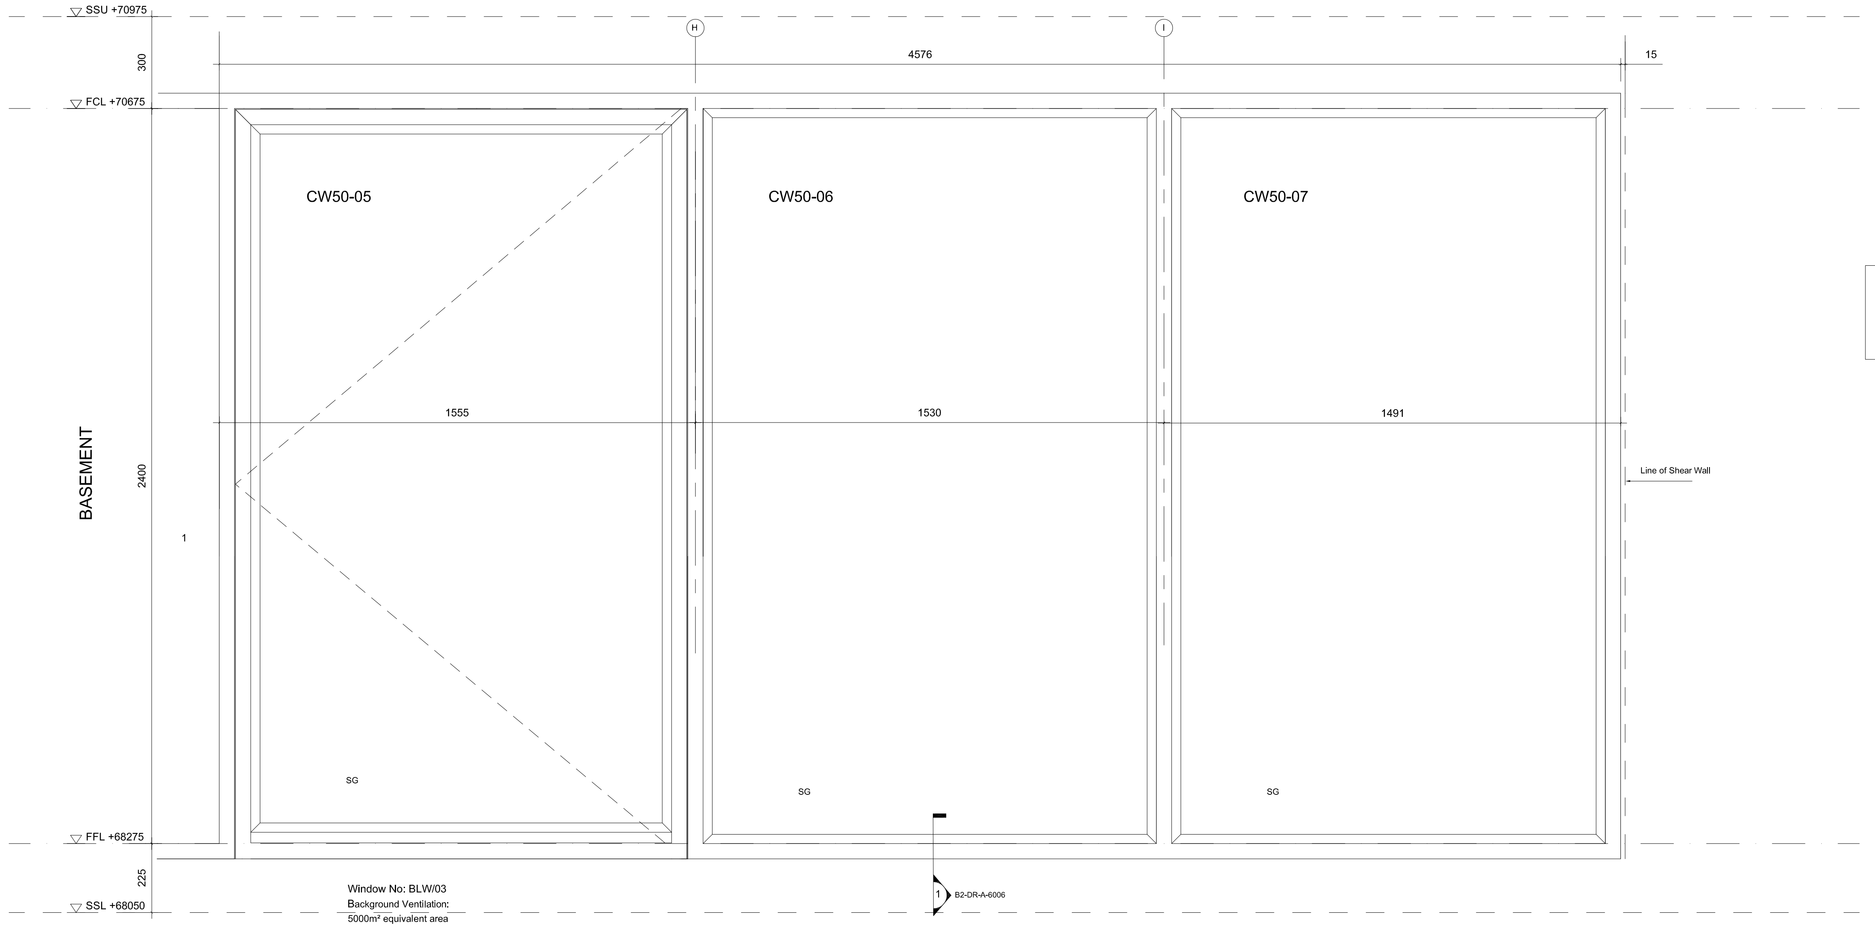


8 — Basement Lightwell West Elevation — 1:10

**Refer to 1601-TFP-LG-XX-SH-A-1101 for**
**WINDOW & EXTERNAL DOOR GENERAL NOTES**

| Purpose of Issue: | TFP Job No. |
|---|---|
| PLANNING | 4948 |

PROJECT ONE LONDON

LYNDHURST GARDENS

LONDON

WINDOW SCHEDULE
SHEET 1c
BASEMENT

| Drawing Number: | Suit. | Rev. |
|---|---|---|
| 1601-TFP-LG-XX-SH-A-1100 | S4 | C2 |

| Drawn: | Approved: | Scale: | | Date: |
|---|---|---|---|---|
| C2 | KV | 1:10 | @A0 | MAY 2019 |


**The Tooley & Foster Partnership**
ARCHITECTS + DESIGNERS
Warwick House, 116 Palmerston Road
Buckhurst Hill, Essex, IG9 5LG
tel: 020 8504 0711
fax: 020 8506 1779
e-mail: architects@tooleyfoster.com
www.tooleyfoster.com


ALL RIGHTS RESERVED