F 8.1/8.2 (continued)

Brick Arches Platform 8

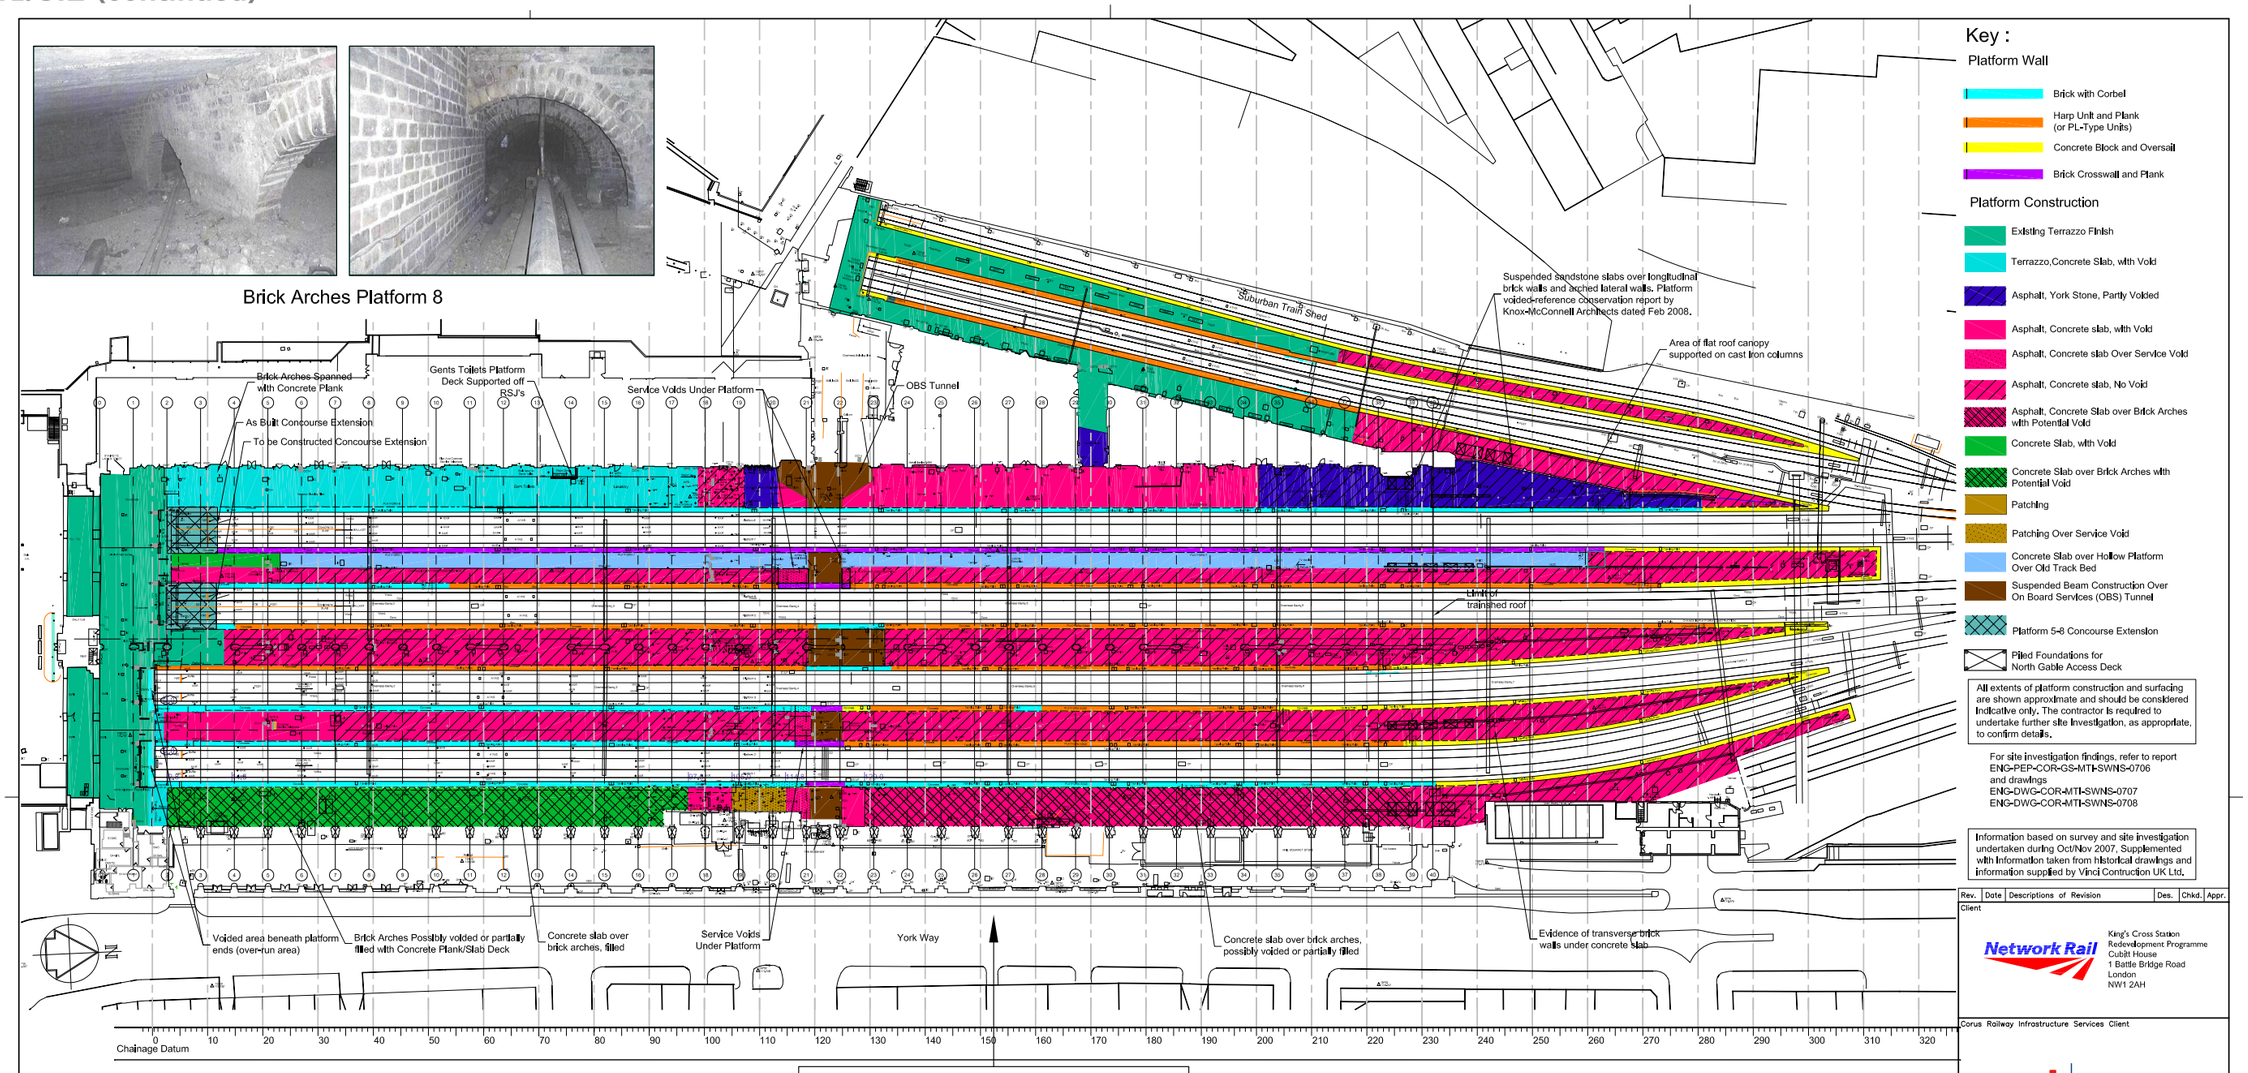

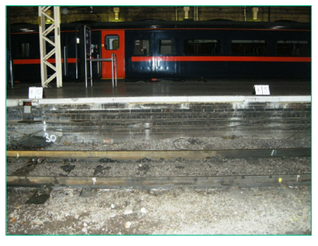

Brick with Corbel

Harp Unit and Plank (or PL-Type Units)

Concrete Block and Oversail

Brick Crosswall and Plank

DO NOT SCALE

Rev.	Date	Descriptions of Revision	Des.	Chkd.	Appr.

Client: Network Rail — King's Cross Station Redevelopment Programme, Cubitt House, 1 Battle Bridge Road, London, NW1 2AH

Corus Railway Infrastructure Services Client: VINCI CONSTRUCTION UK — Cubitt House, 1 Battle Bridge Road, London, NIC 4AH

corus — Railway Infrastructure Services, PO Box 298, York, YO1 6YH, T: 01904 454600, F: 01904 454601

Status: FORM B

Designed: M THACKERAY | Checked: S MACDONALD

Approved: M R PARKER | Date: 22/07/10

KING'S CROSS STN REDEVELOPMENT
PROJECT 3C MAIN TRAIN SHED
FOOTBRIDGE & PLATFORMS
PLATFORMS 1–11 REFURBISHMENT
PLATFORMS 1, 4–11 ONLY
EXISTING GA

Scales: AS SHOWN | CAD: DN

PW Workflow State: Unchecked

KXRP Ref.: ENG-DWG-COR-MTI-CSG-6403

Drawing Number: B60372-DRG-CIV6403 | Revision: P01

© Corus Rail Consultancy Ltd.