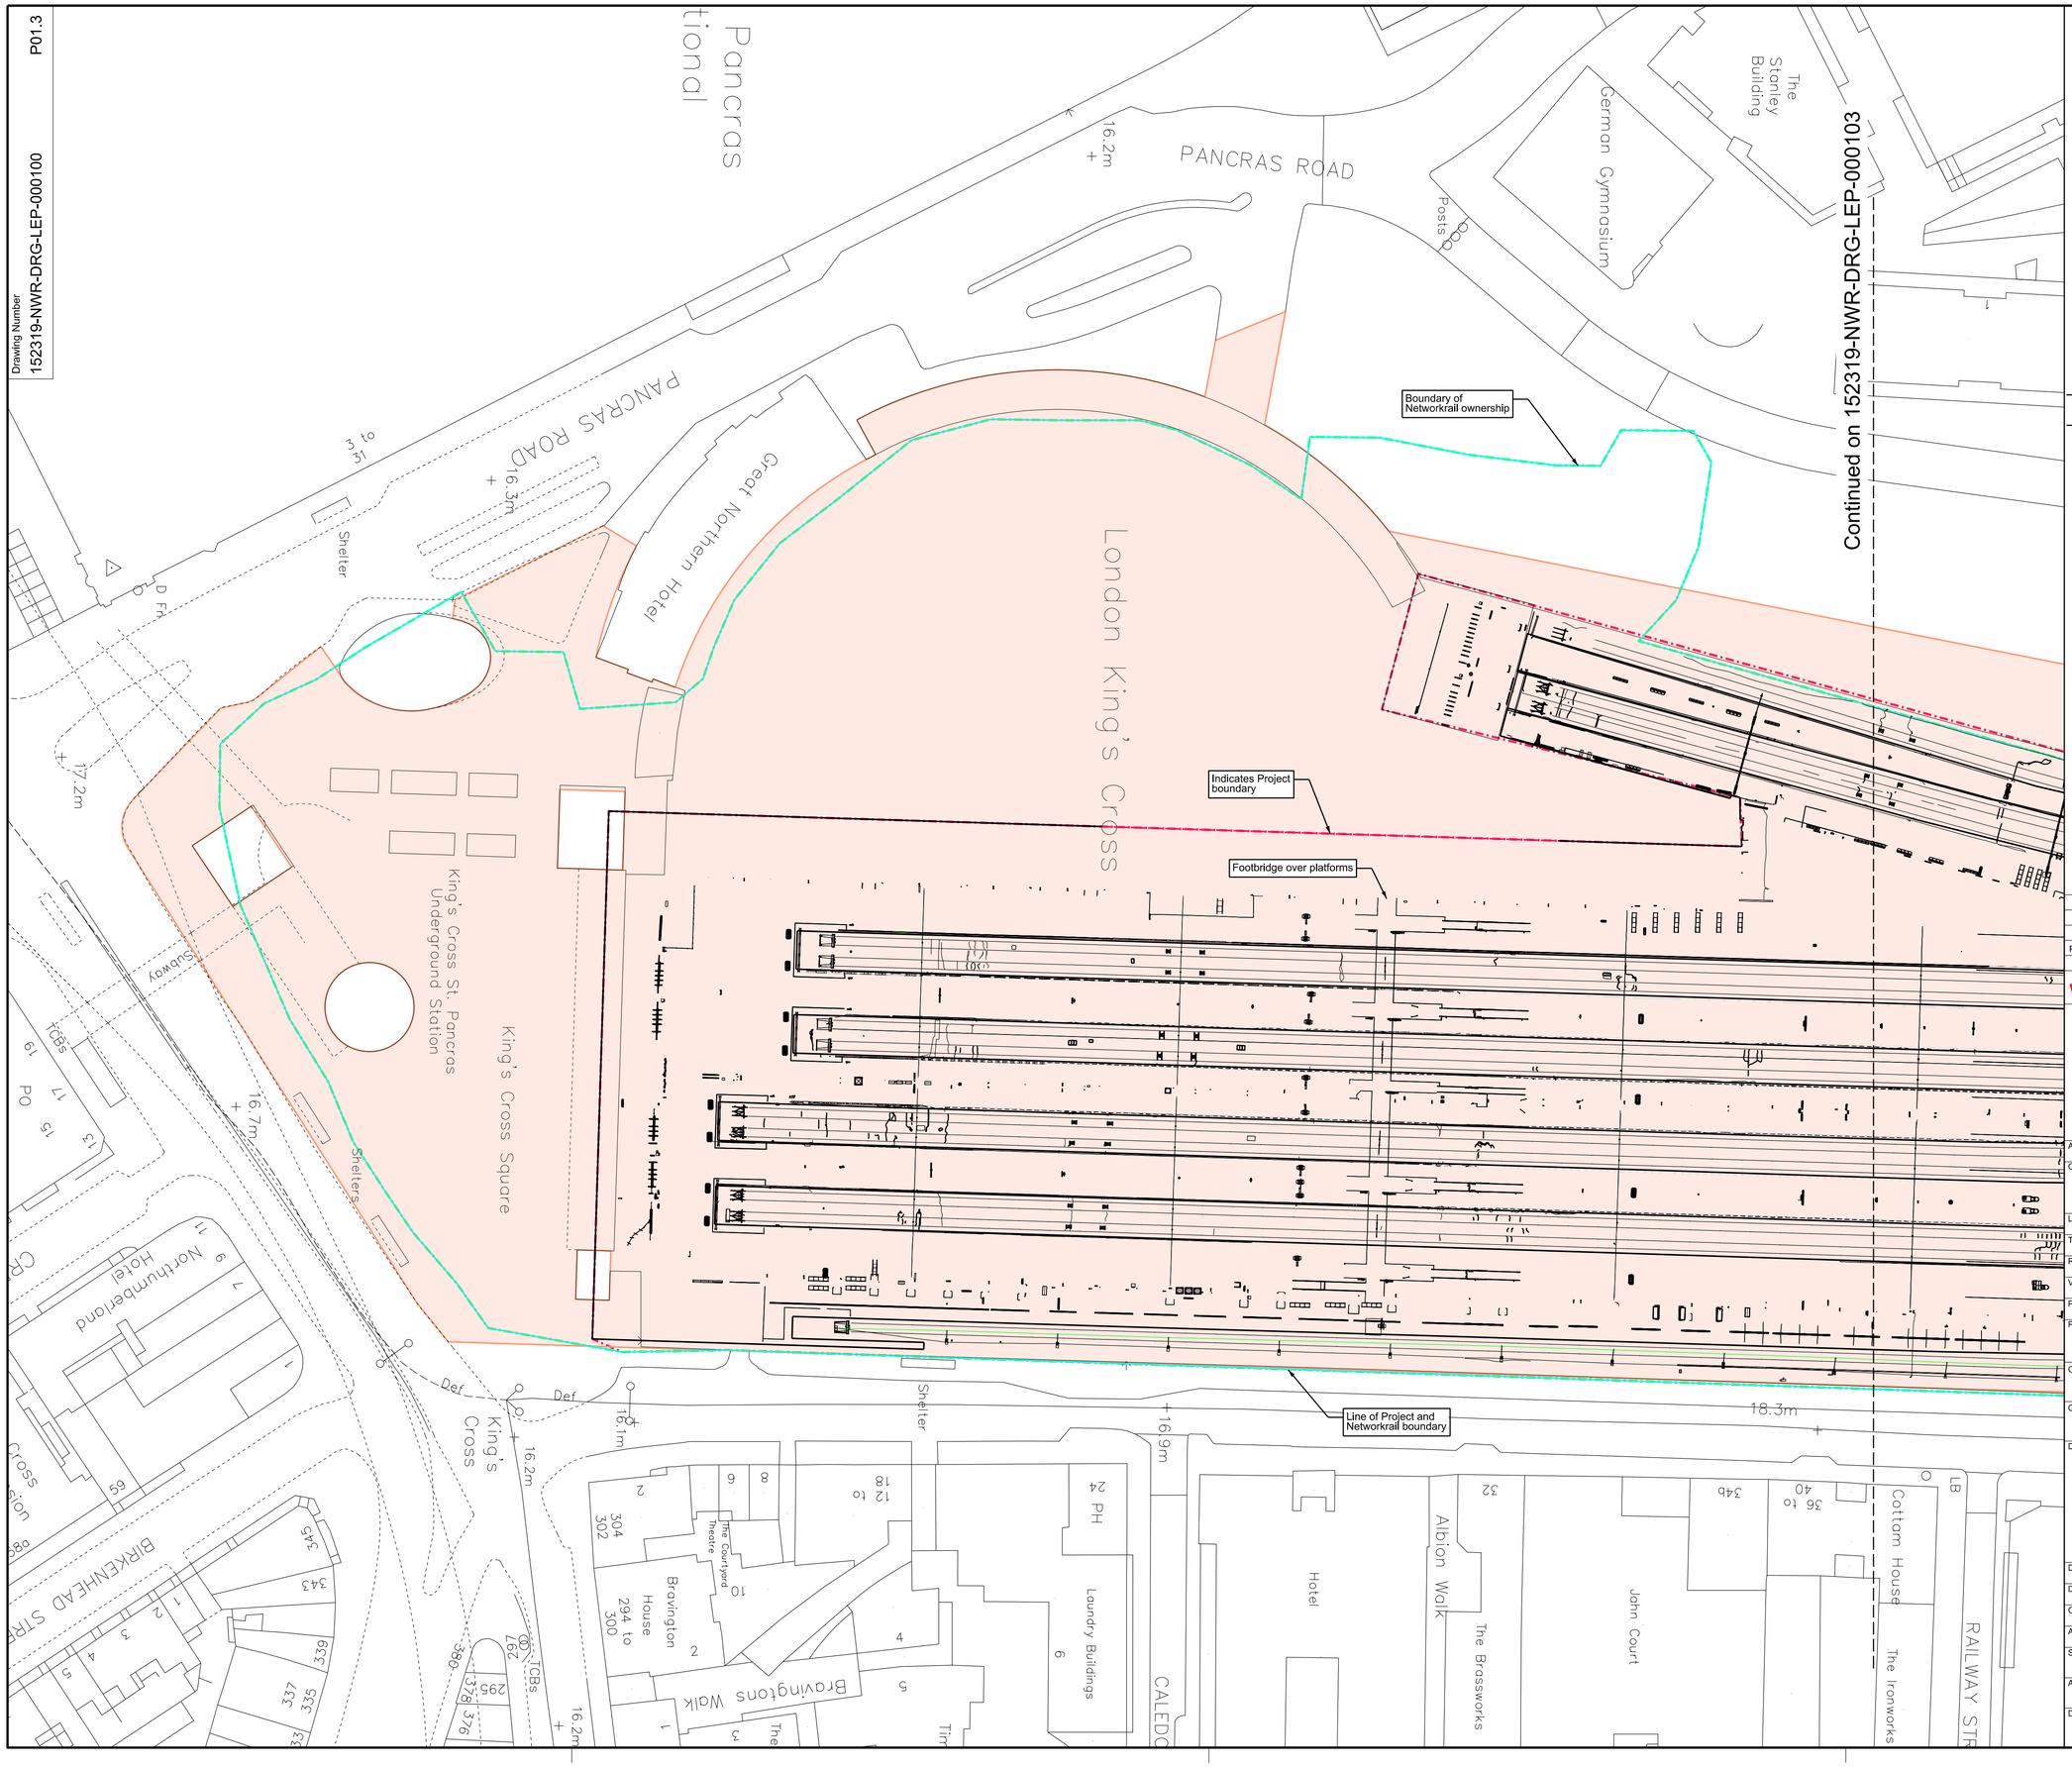

Drawing Number
152319-NWR-DRG-LEP-000100
P01.3

Legend/Notes

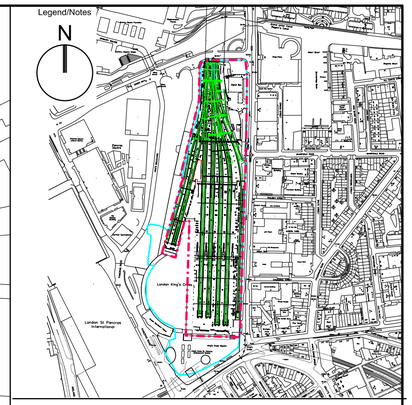

KEY PLAN Scale 1:5000

KEY:

- Boundary line of Networkrail ownership
- Extent of Site project boundary
- Existing track alignment

Rev	Date	Description of Revisions	Drawn	Chkd	Appr
P01.3	16/04/19	First Revision	CL	---	---

Status: Work in Progress

Suitability: S0

NetworkRail

Authorised: --- Signed: --- Date:

Contractor(s): Network Rail

Location\Level: No Specific Location

Type: CAD Drawing Sub-type:

Role: Specialist Designer Discipline: Estates (Land & Property)

Volume\System: No Specific Volume or System

Phasing: Existing Grip Stage: 4

Project: Kings Cross Remodelling

Contract No.:

Contract Title:

Drawing Title: Existing Site Layout Track and Platforms Sheet 1 of 2

Designed		Signed	Date
Drawn	C.LAKINS	Signed CL	Date 16/04/19
Checked	--	Signed --	Date
Approved	--	Signed --	Date
Scale(s) 1:500		ELR & Mileage to	
Alternative Reference			Sheet of

Drawing Number: 152319-NWR-DRG-LEP-000100 Revision: P01.3

Sheet Size A1 594 x 841