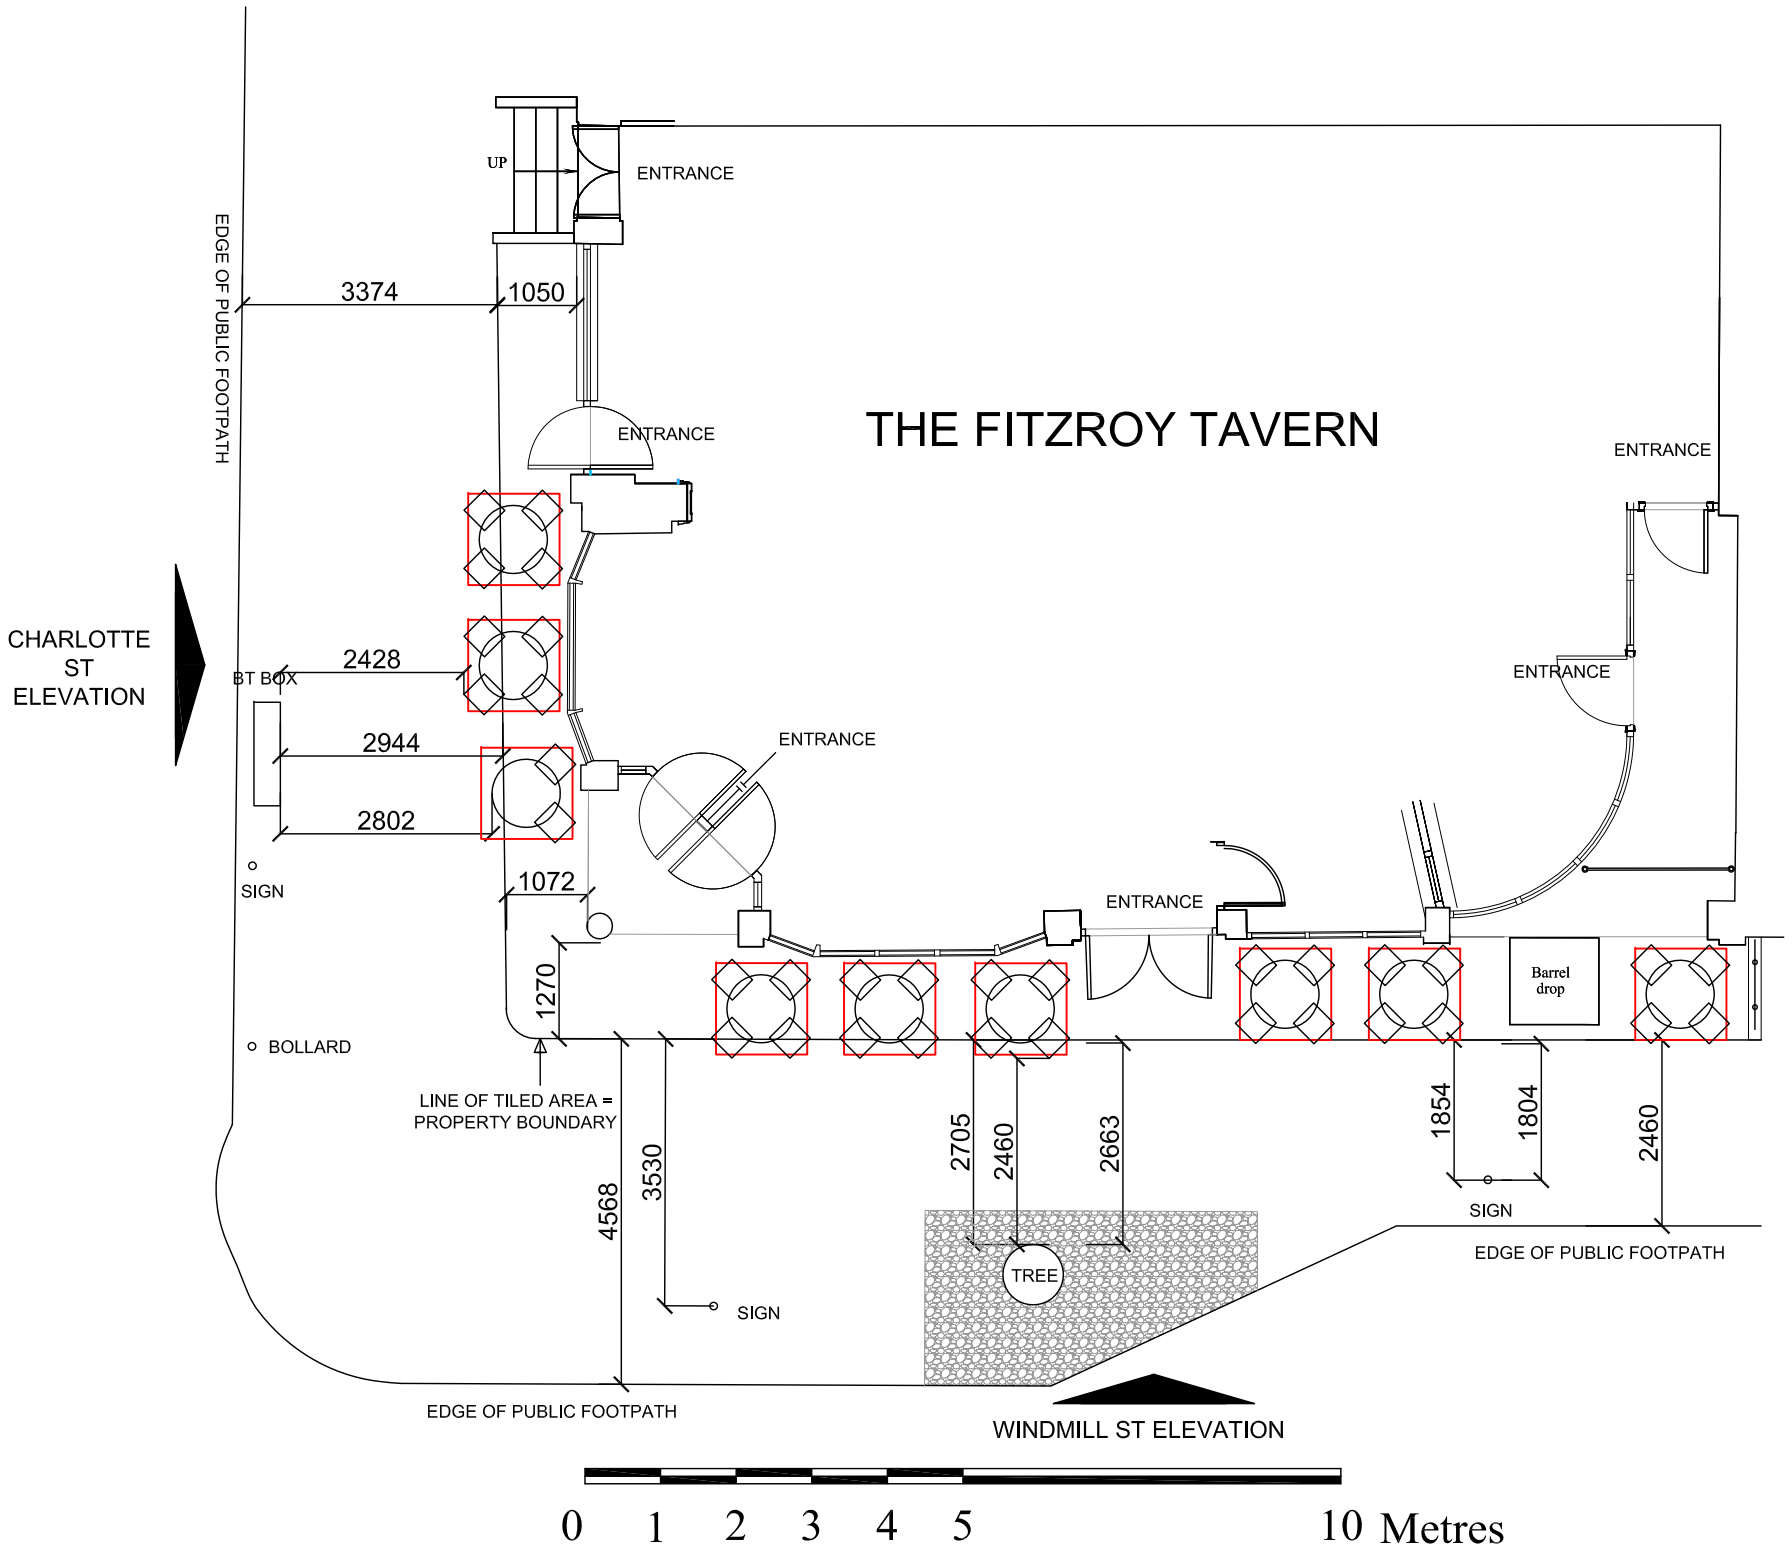

1SITE BLOCK PLAN :1250 AT A3

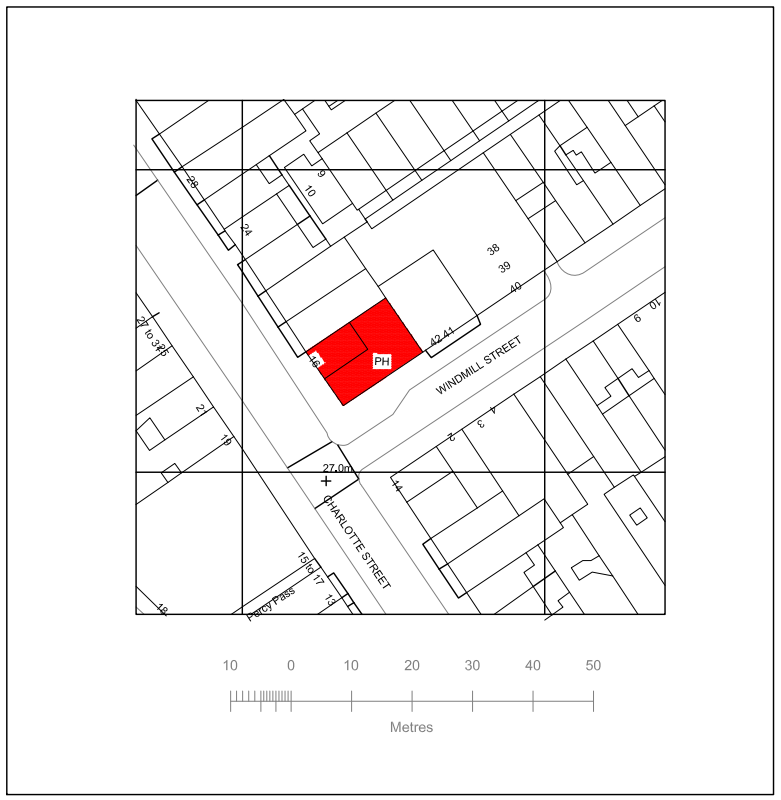

North	Client		Project THE FITZROY TAVERN. 16 Charlotte Street, London,W1T 2NA		Andrews + Boyd Consultants Limited
	Scale 1:100 AT A3	Drawn by	Drawing Title PROPOSED PLAN OF OUTSIDE SEATING SHOWING DRINKING TABLES		
Project No.	Date MAY 2017	Checked by	Drawing No. P100	Revision	24 Old Burlington Street. London. W1S 3AW