OS 221 Camden High Street Camden NW1 7BU 1:1250

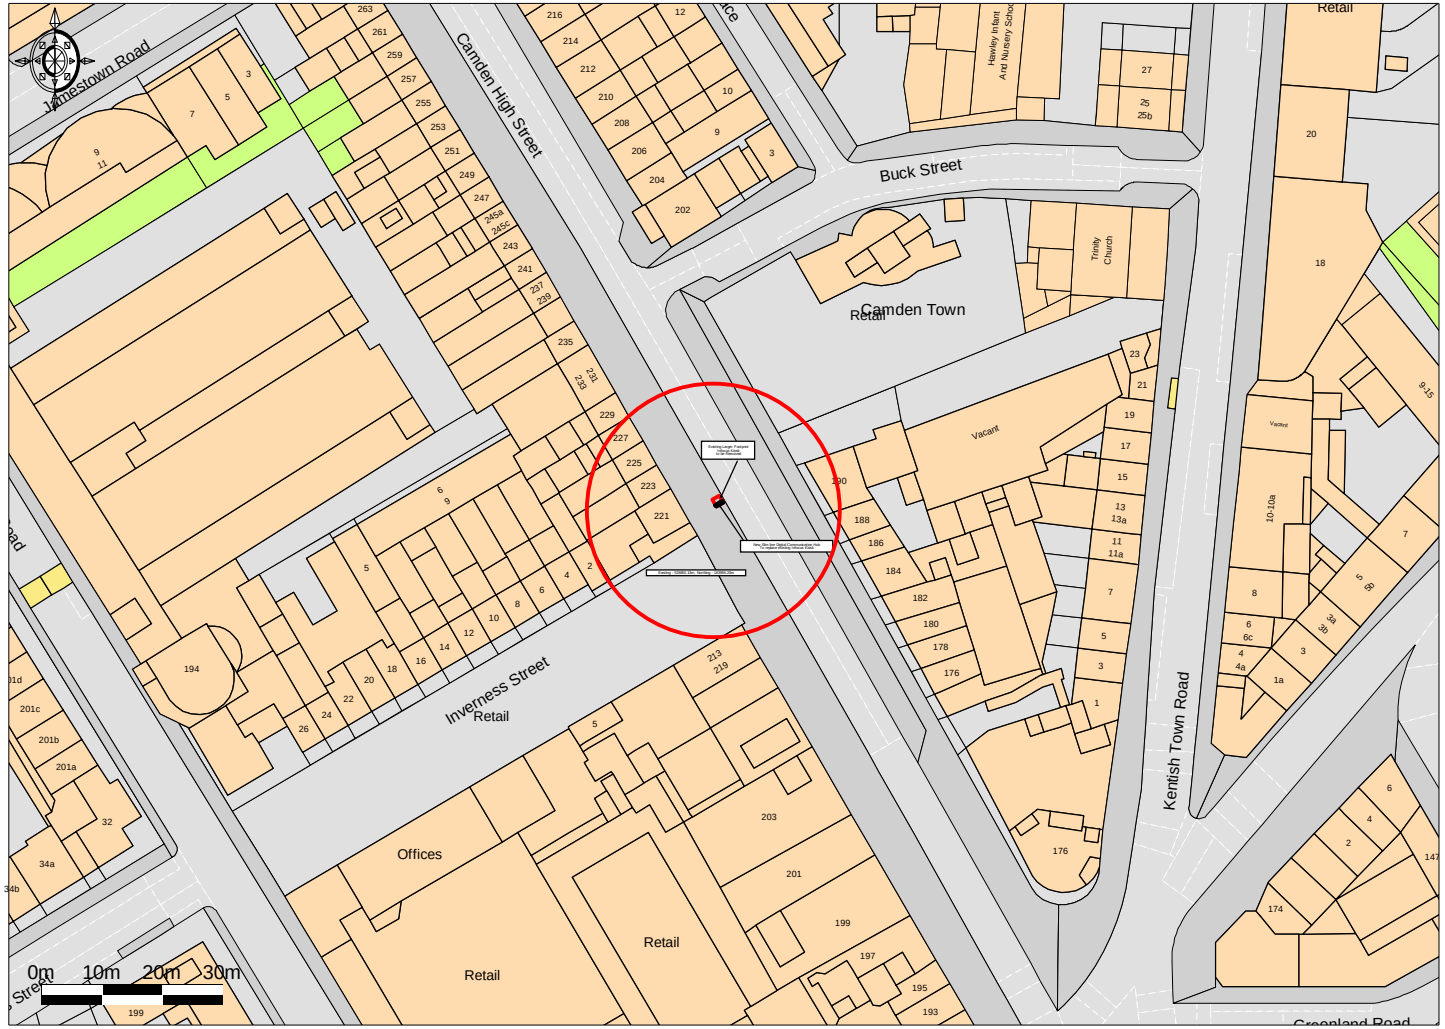

© **UKMap** Copyright The GeoInformation Group 2019 Licence No. LANDMLON100003121118. Plotted Scale - **1:1250**

Promap®
LANDMARK INFORMATION GROUP®

Infocus Public Networks Limited