Adj 128-144 Euston Road Junc Churchway NW1 2AY 1:250

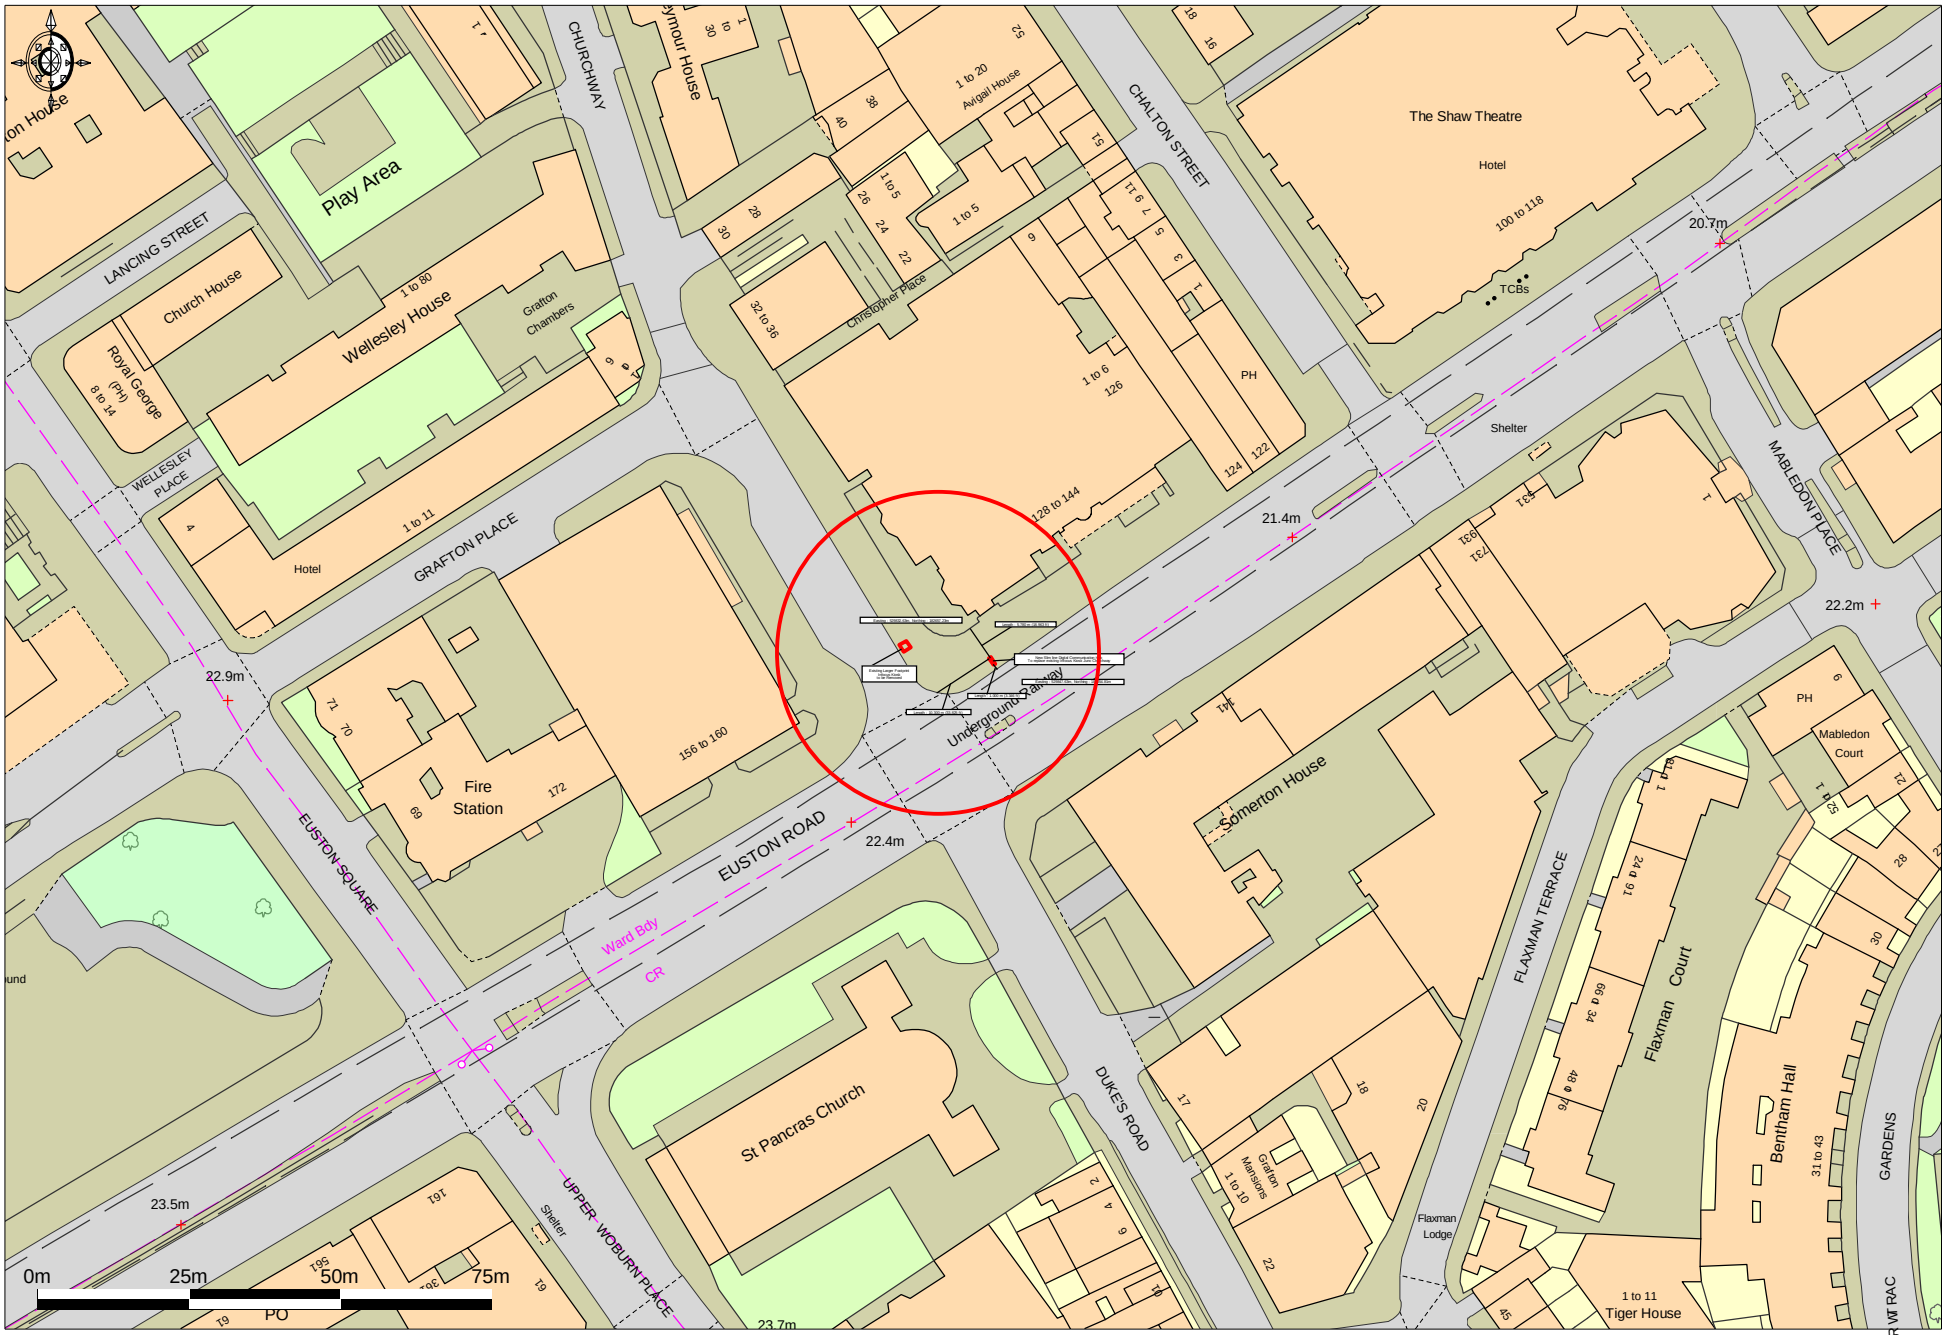

Ordnance Survey © Crown Copyright 2019. All rights reserved. Licence number 100022432. Plotted Scale - **1:1250**

Promap® LANDMARK INFORMATION GROUP®

Infocus Public Networks Ltd