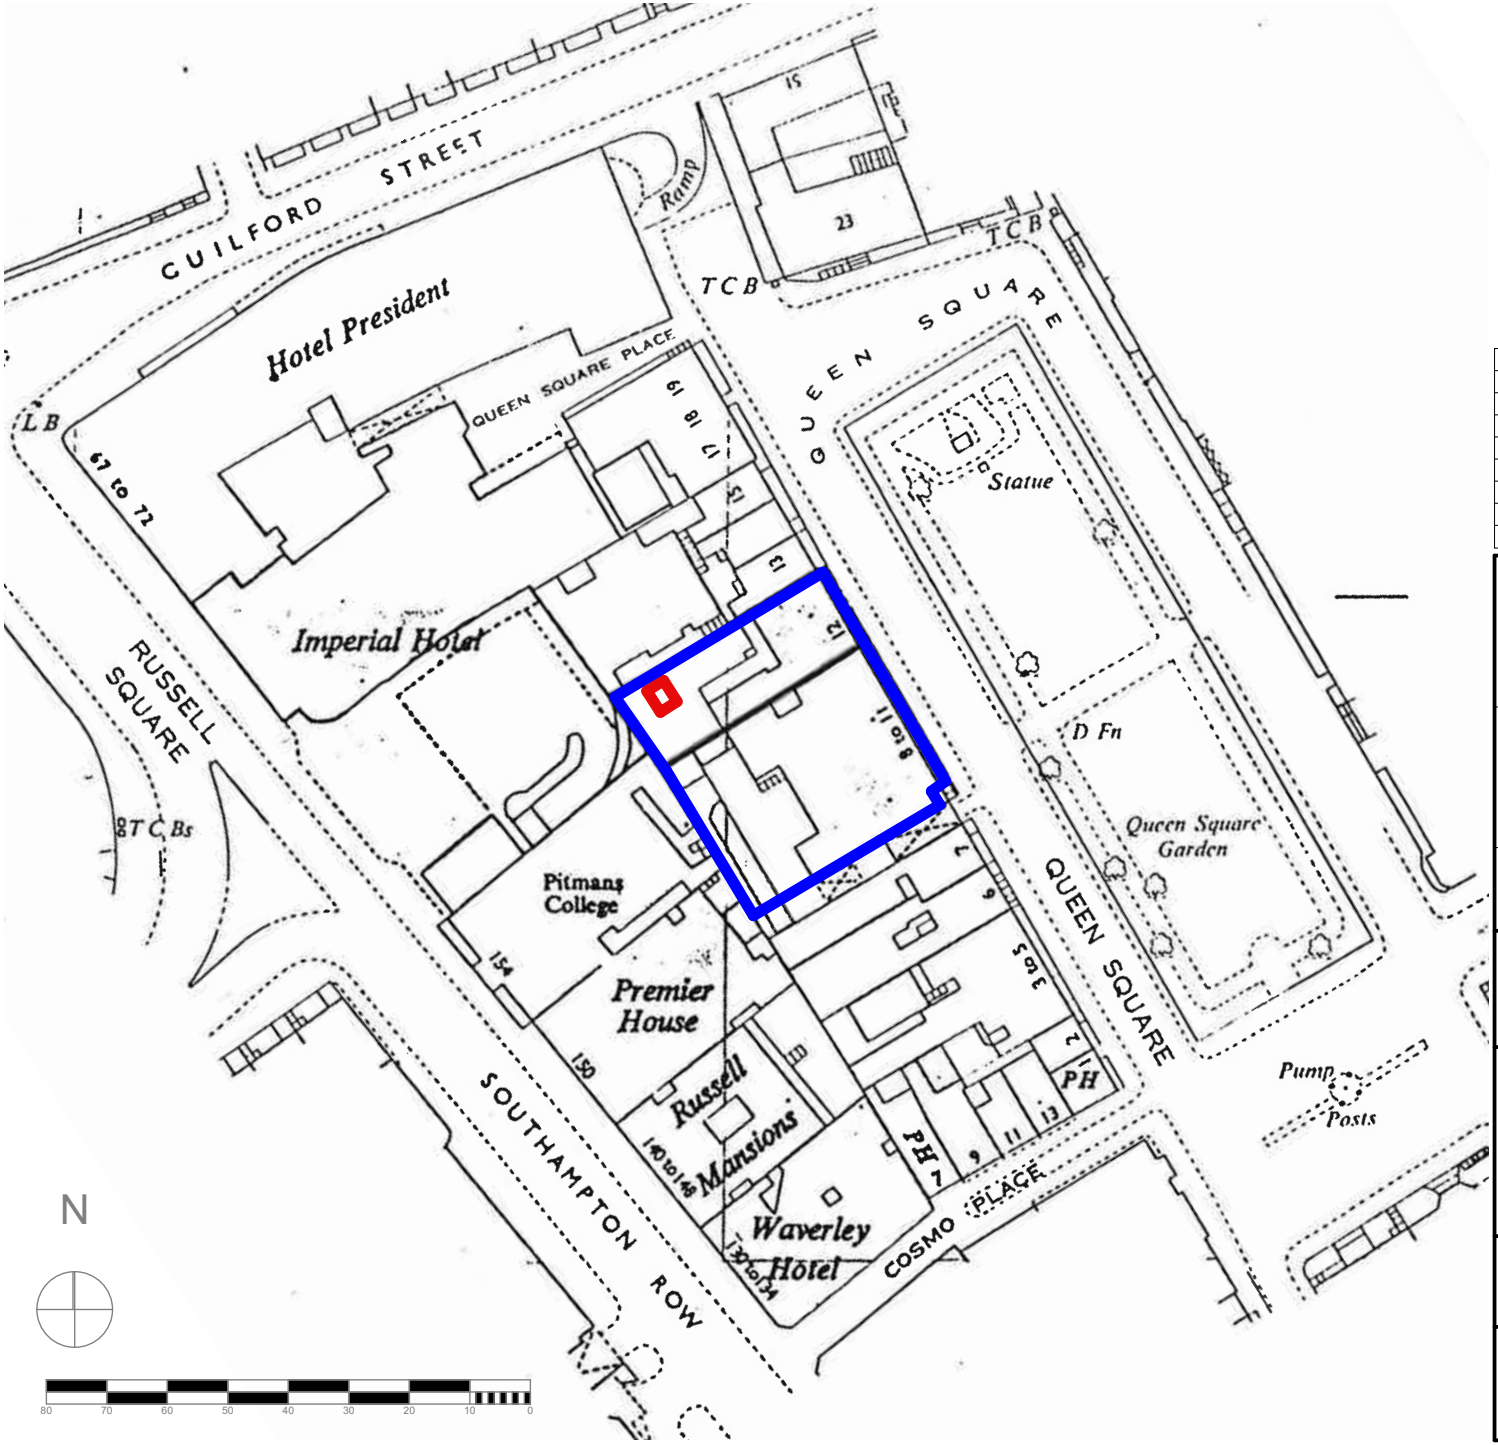

Rev	Change Summary	Issue Date

UCL Estates Welcome Trust Centre for Neuroimaging

12 Queens Square London WC1N 3BG

MRI Scanner Replacement and Replacement Roof Plant

Location Plan

Redfern Architecture

4 Westminster Close | Bramley | Rotherham S66 1WJ

info@redfernarchitecture.com

www.redfernarchitecture.com

T: 01709546577

Date	Drawing Scale	Layout Size
20/05/2019	1:1250	A1

Drawing No.	Revision
19/189/01	

Do not scale from drawing, refer to Redfern Architecture for confirmation. Print in colour