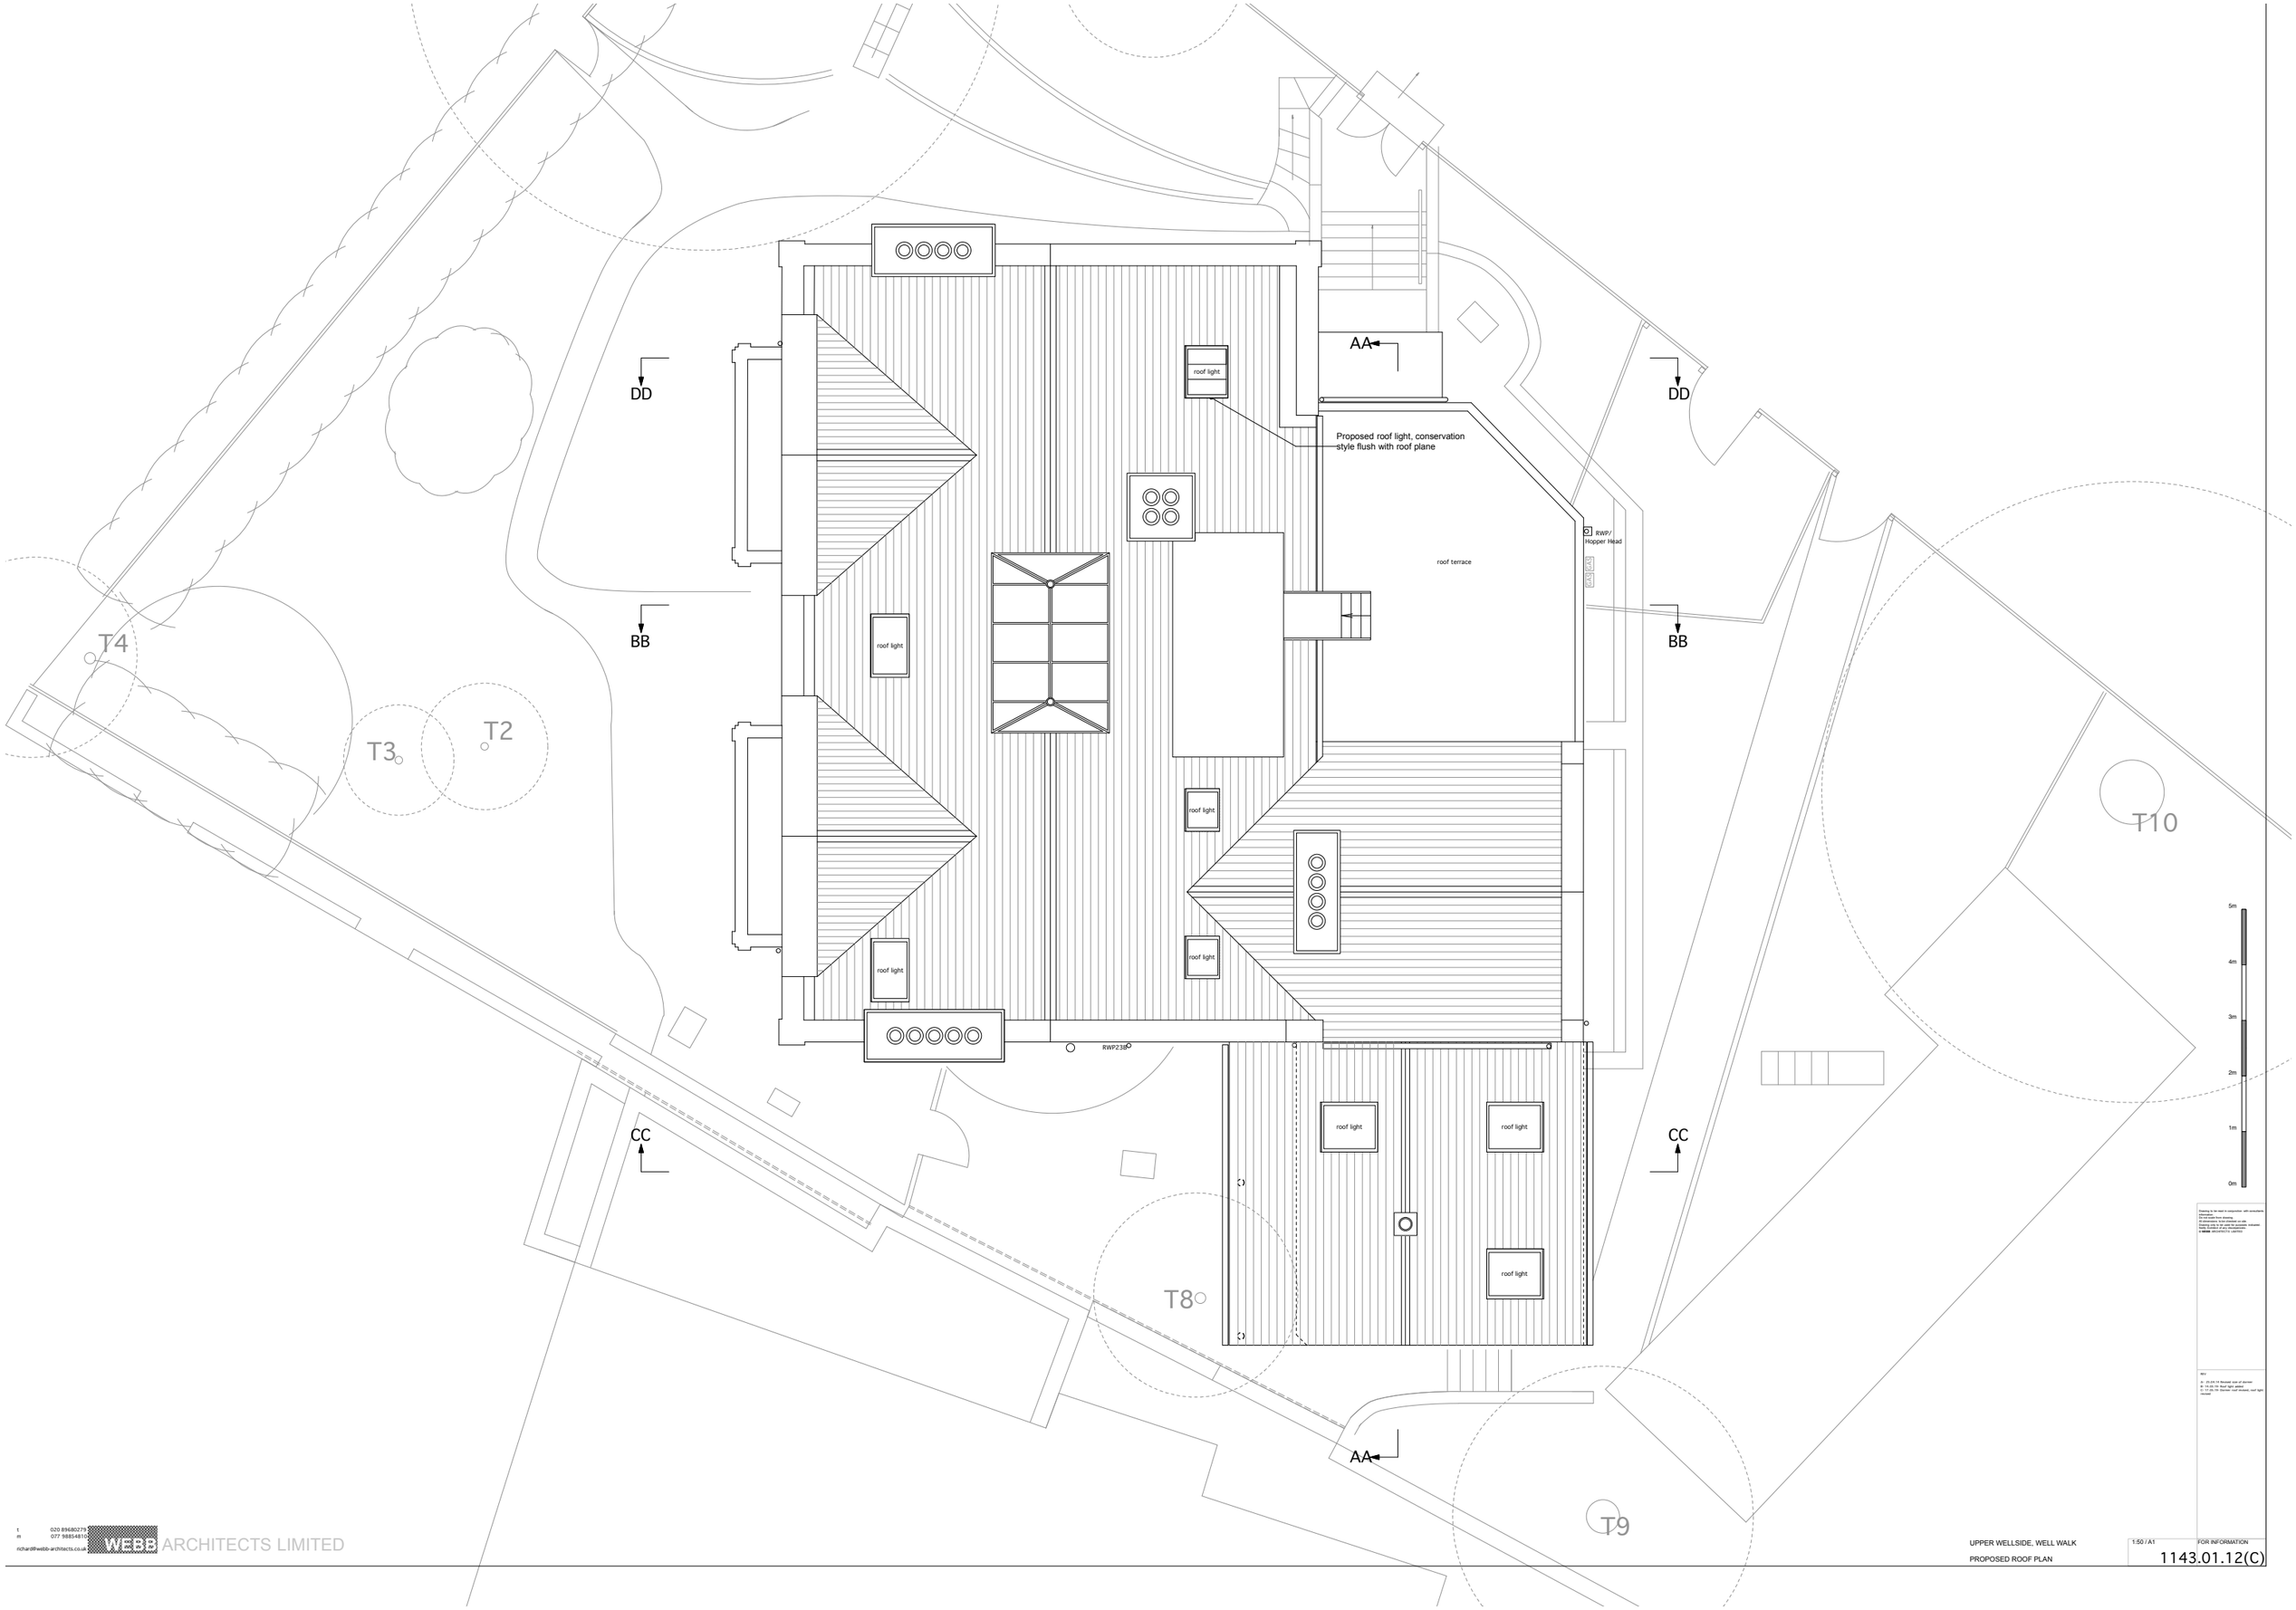

Drawing to be read in conjunction with consultants drawings.
Do not scale from drawing.
Contractor to check all dimensions on site.
Drawing only to be used for purposes indicated.
© WEBB ARCHITECTS LIMITED

REV
A 25.04.19 Revised size of dormer
B 11.06.19 Revised roof terrace
C 17.09.19 Revised roof terrace, roof light moved

t 020 89680279
m 077 98854810
richard@webb-architects.co.uk
WEBB ARCHITECTS LIMITED

UPPER WELLSIDE, WELL WALK

PROPOSED ROOF PLAN

1:50 / A1

FOR INFORMATION

1143.01.12(C)