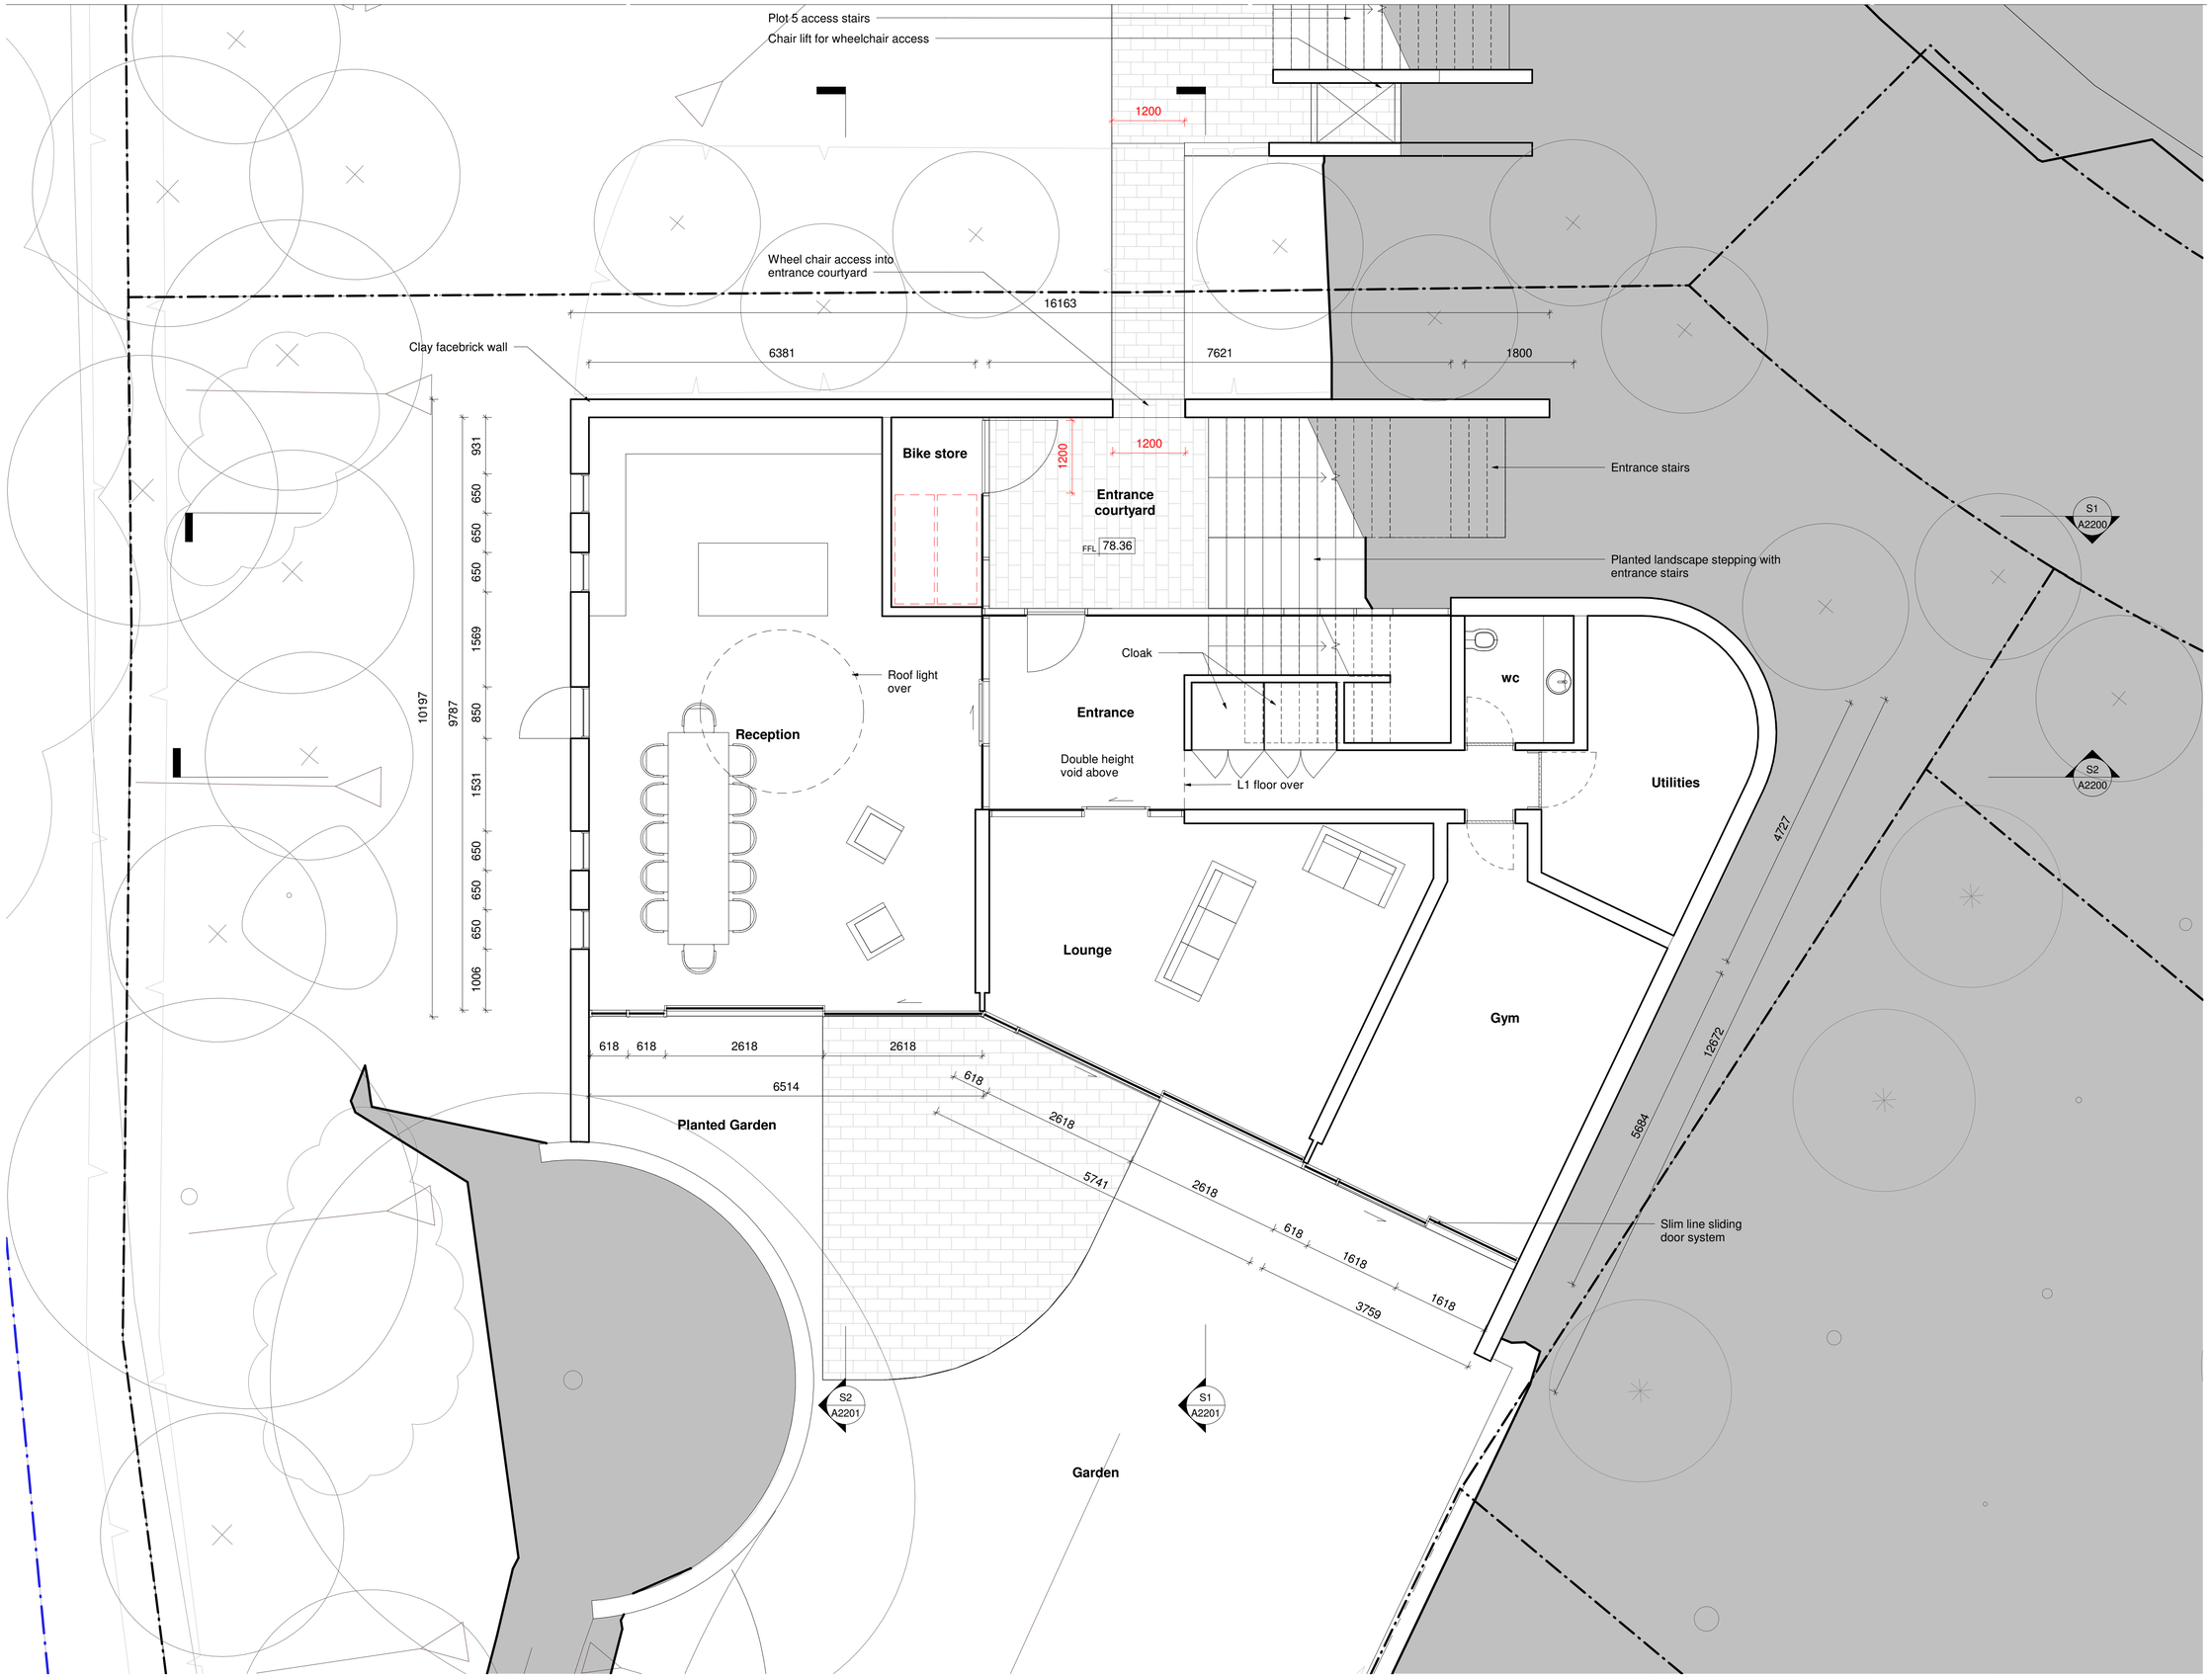

© Fathom Architects 2018
-All dimensions are in millimeters unless otherwise noted
-All levels are in meters above ordnance datum (AOD) unless otherwise noted
-Dimensions take priority, do not scale off the drawing (except for planning purposes)
-All dimensions are to be verified on site
-Any discrepancies to be notified to Fathom in writing

Rev.	Date.	Reason for issue	Issued by
0	27.04.2018	Issued for information	AC
1	11.05.2018	Planning draft	AC
2	12.17.2018	Issued for planning	AC
3	27.11.2018	Cycle store annotations in red	AC
4	13.02.2019	Cycle store ammended in red	

Fathom Architects

+44 (0) 20 3151 1515
fathomarchitects.com

Project
Fitzroy Park - Plot 4

Title
Ground Floor Plan

Scale		Paper size	Scale		Paper size
1 : 50	@	A1	1:100	@	A3

Project no.	Drawing no.	Rev.
0046	A2010	4