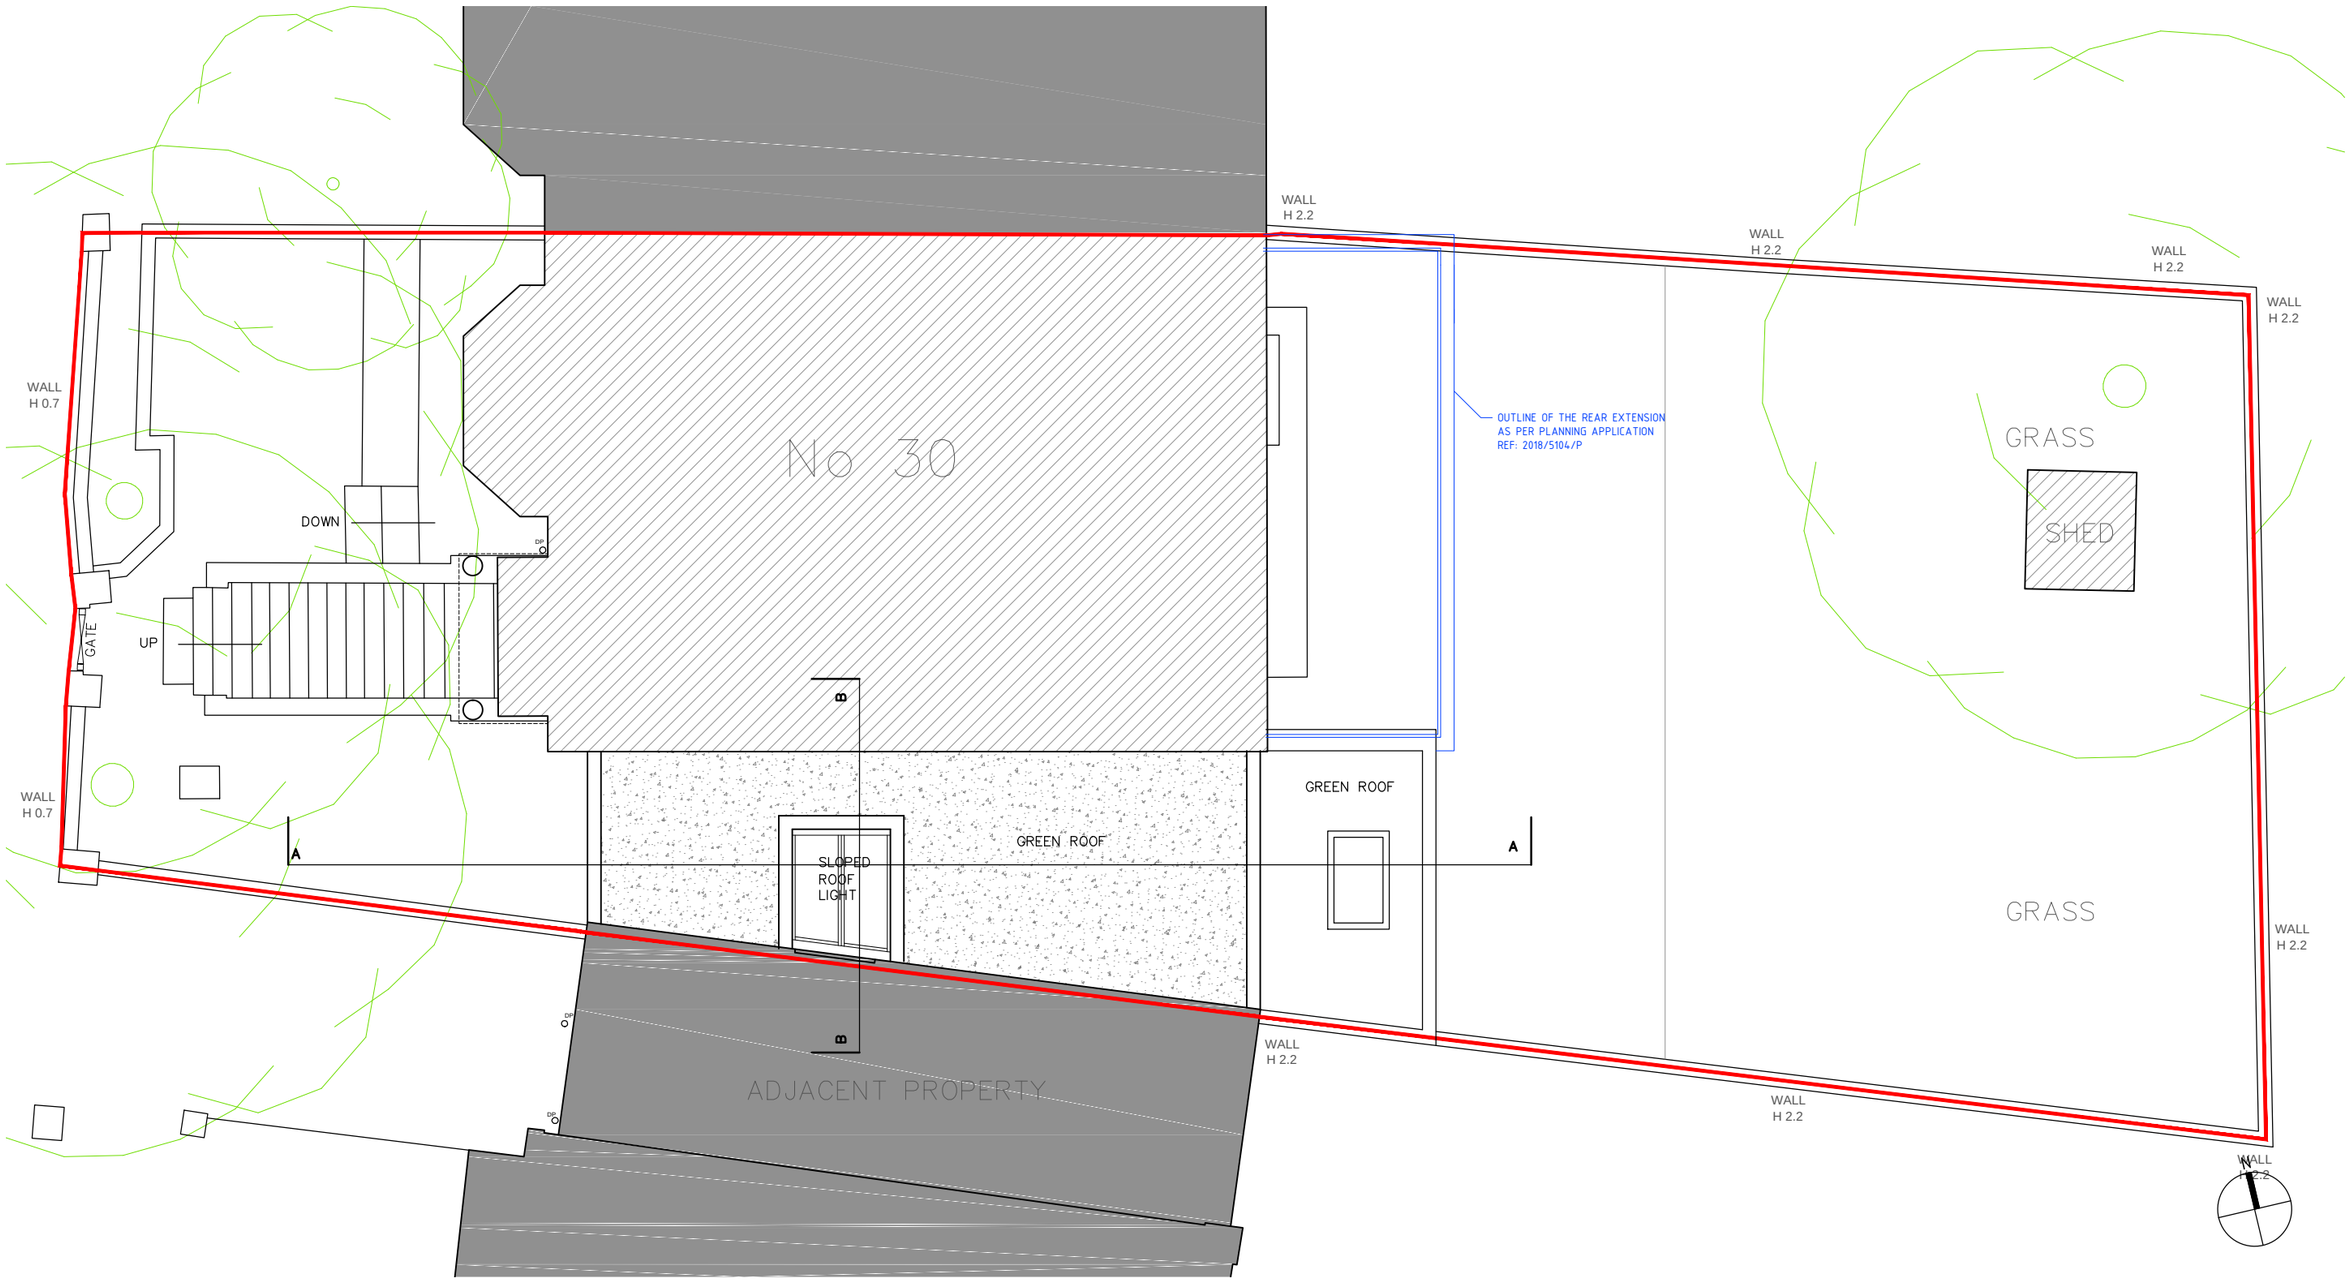


THIS DRAWING AND DESIGN IS THE PROPERTY OF AS-STUDIO LTD AND MUST NOT BE ISSUED, LOANED OR COPIED WITHOUT WRITTEN CONSENT

as studio
architectural services ltd.

2 magdalen mews
back of 164 finchley road
london
NW3 5HB
tel:+44 (0)207 794 1625 fax:+44 (0) 207 794 0296
info@as-studio.co.uk

| | | | | |
|---|---|---|---|---|
| PROJECT ADDRESS:<br>30 UPPER PARK ROAD,<br>NW3, LONDON | PROPOSED ROOF PLAN | | | – |
| | DRAWING NUMBER: 2030(PLA)112 | DRAWN: TK | | |
| | PROJECT STAGE: PLANNING | SCALE: 1:100 | SIZE: A3 | DATE: FEB 2019 |