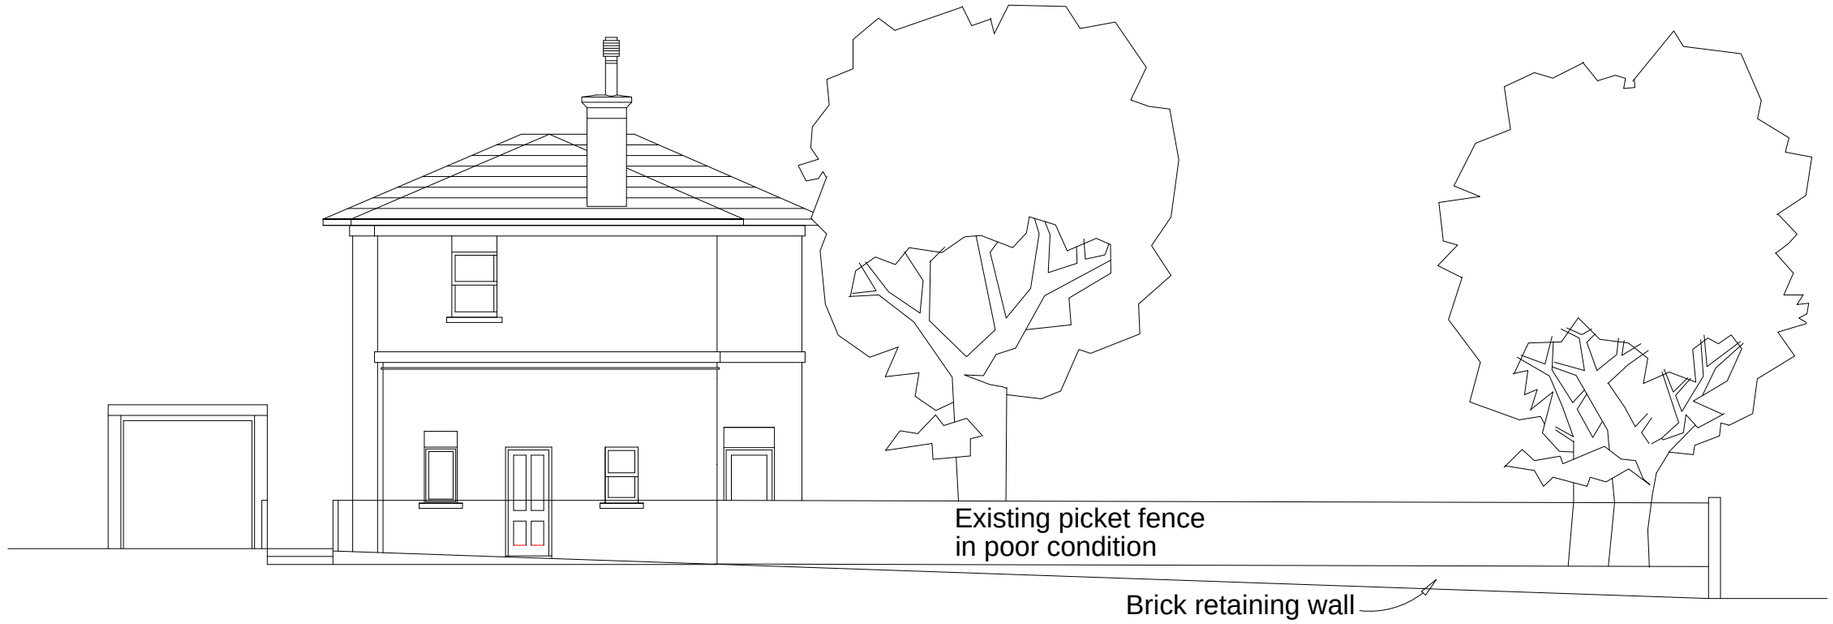

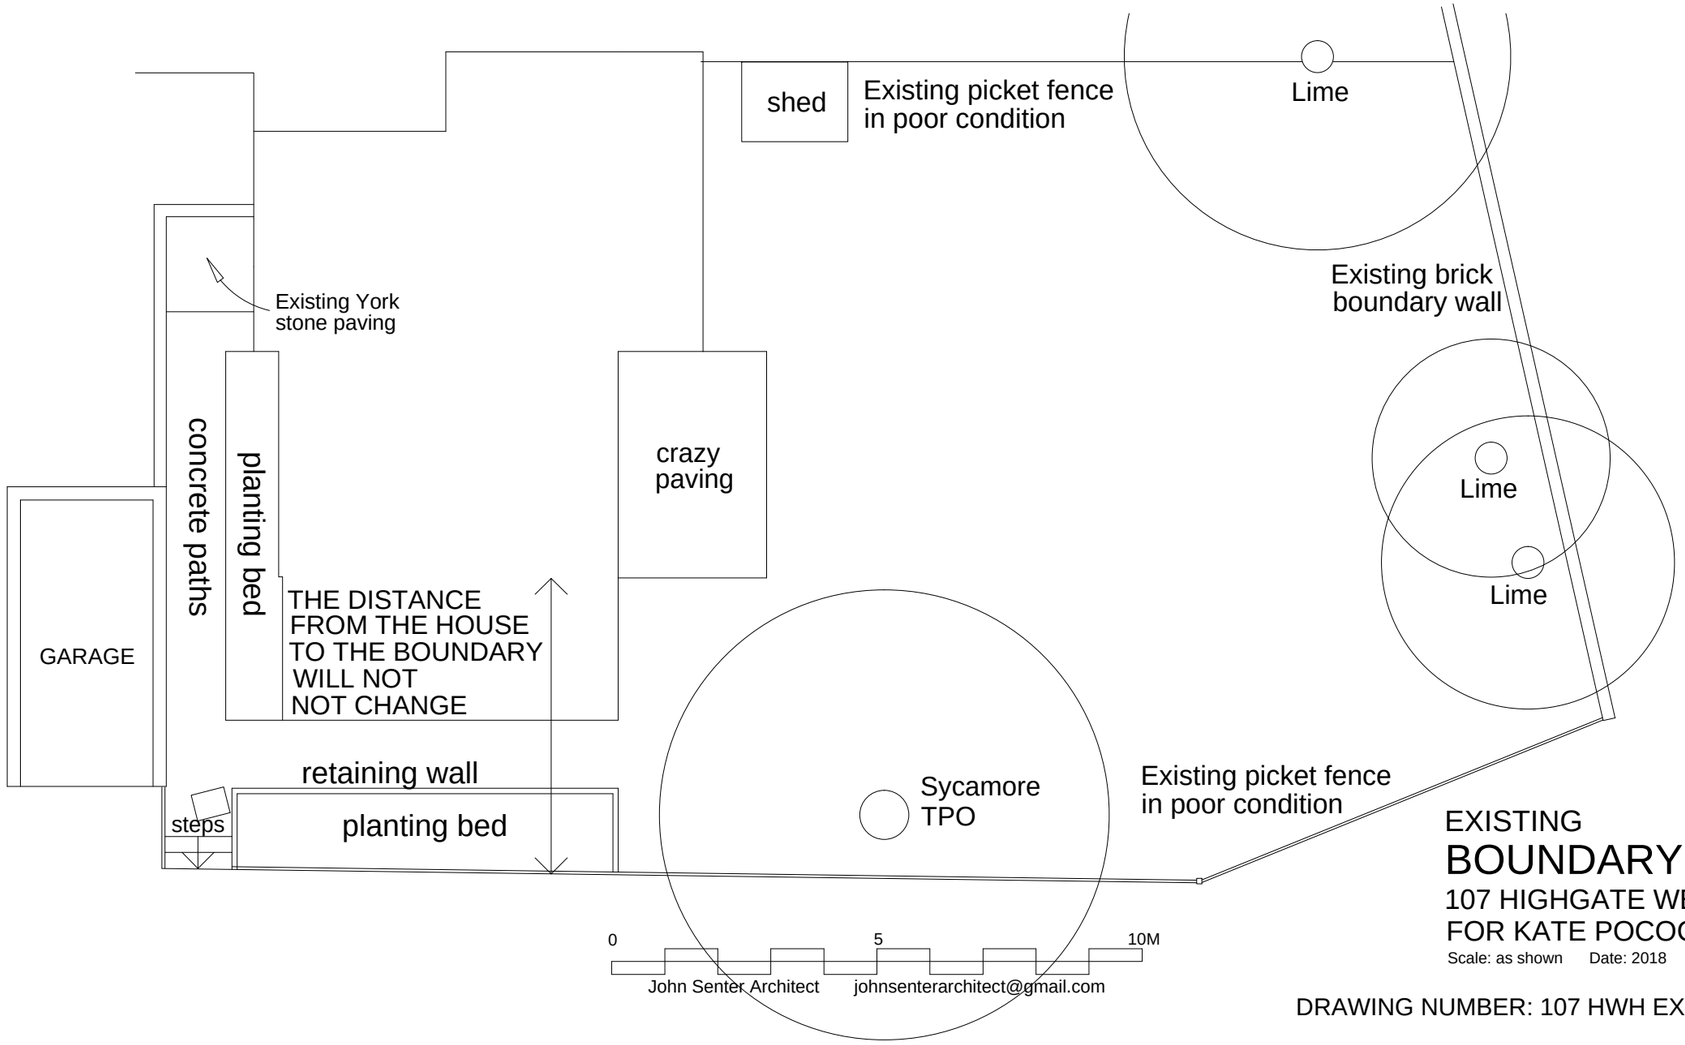

EXISTING

BOUNDARY FENCES

107 HIGHGATE WEST HILL
FOR KATE POCOCK

Scale: as shown Date: 2018

John Senter Architect johnsenterarchitect@gmail.com

REVISION D

DRAWING NUMBER: 107 HWH EXISTING FENCES