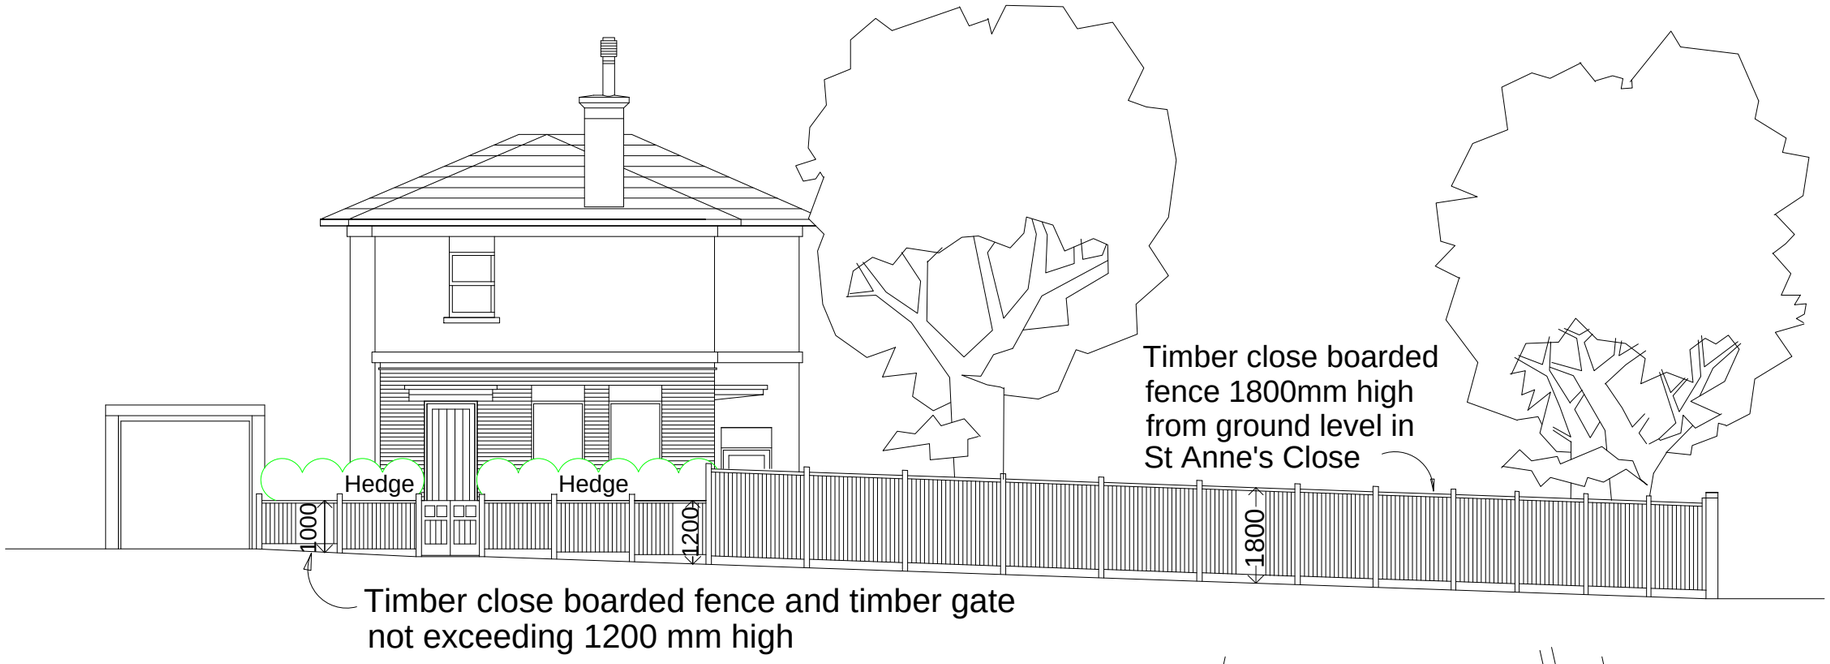

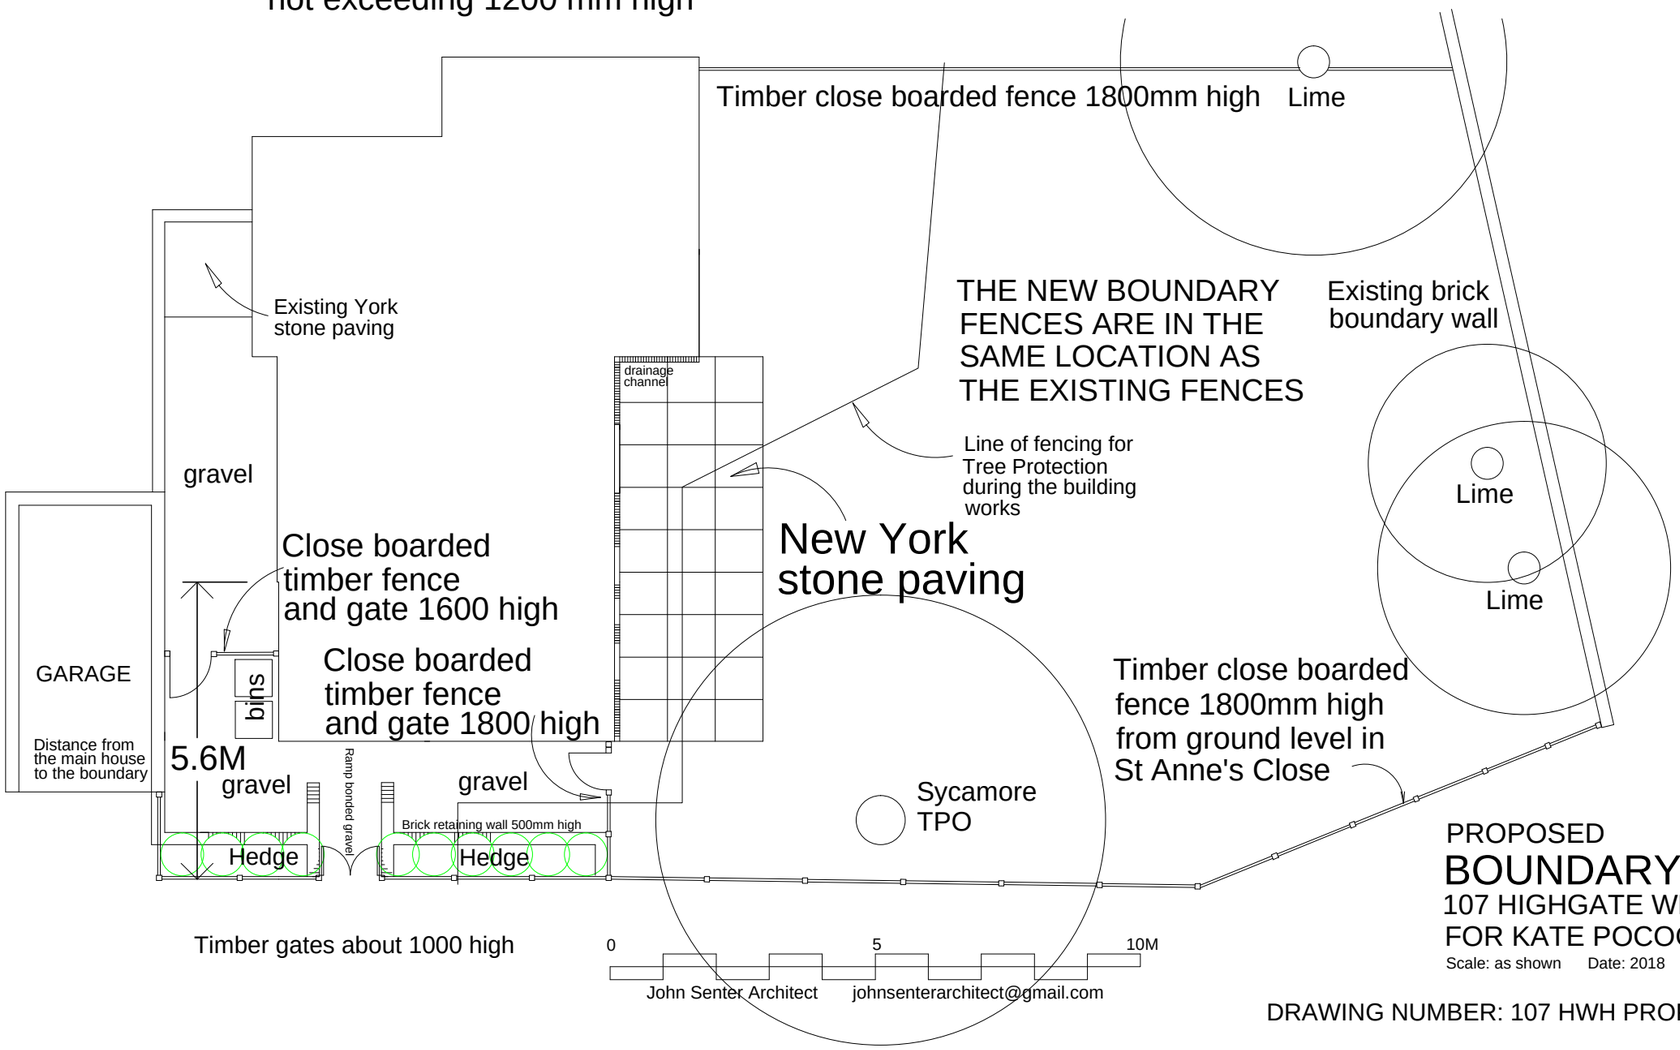

PROPOSED

BOUNDARY FENCES

107 HIGHGATE WEST HILL

FOR KATE POCOCK

Scale: as shown Date: 2018

REVISION E

DRAWING NUMBER: 107 HWH PROPOSED FENCES