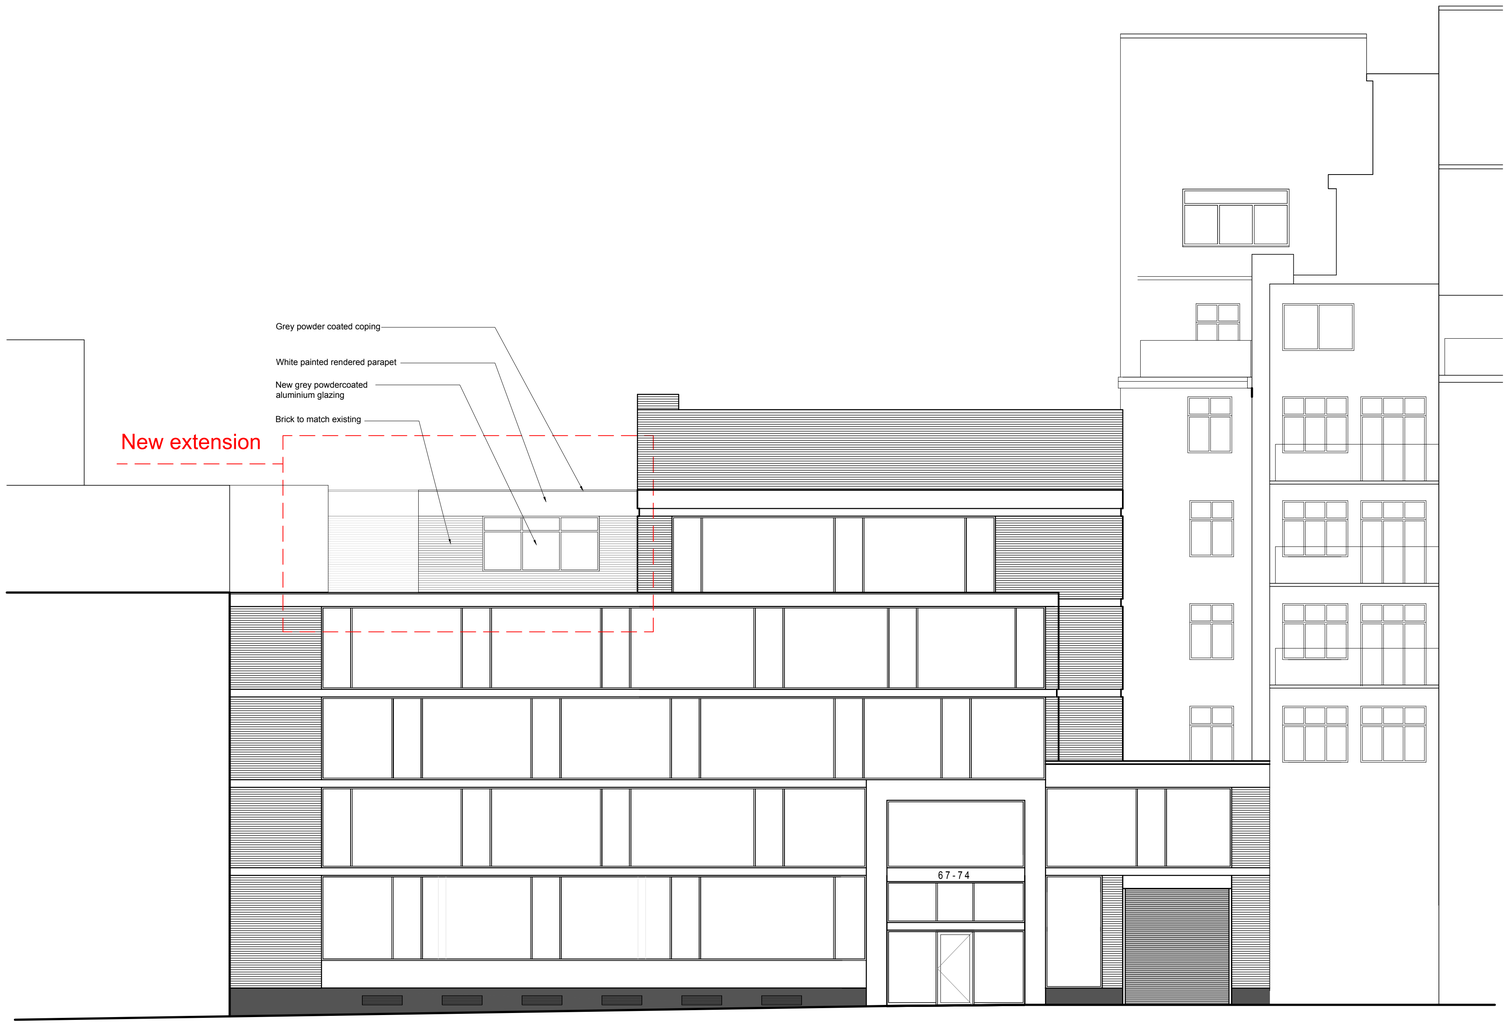

Proposed Front Elevation

0 1 2 3 4 5 6 7 8 9 10

SCALE (METRES)

SCALE 1:100

THIS DRAWING IS COPYRIGHT & MUST NOT BE REPRODUCED IN WHOLE OR IN PART WITHOUT PRIOR CONSENT FROM GEOFF BEARDSLEY & PARTNERS (UK) LLP

revisions

ALL FIGURED DIMENSIONS TO BE CHECKED ON SITE BY CONTRACTOR BEFORE COMMENCING WORK.

NO DIMENSIONS SCALED FROM THIS DRAWING

GB&P

Geoff Beardsley & Partners (UK) LLP

CHARTERED ARCHITECTS AND CDM CO-ORDINATORS

Elfin House, 1A Elfin Grove, Teddington, Middlesex TW11 8RD
Tel: 020 86144374 Fax: 020 89779494
www.gbparchitects.co.uk

client

NYRAFF LTD.

job

67 - 74 SAFFRON HILL
LONDON
EC1N 8QX

title

PROPOSED FRONT ELEVATION

dwg no.

1908/210

scale 1:100 @ A1 date MAY 2019
1:200 @ A3