0M 1M 2M 3M 4M 5M 6M 7M 8M 9M 10M

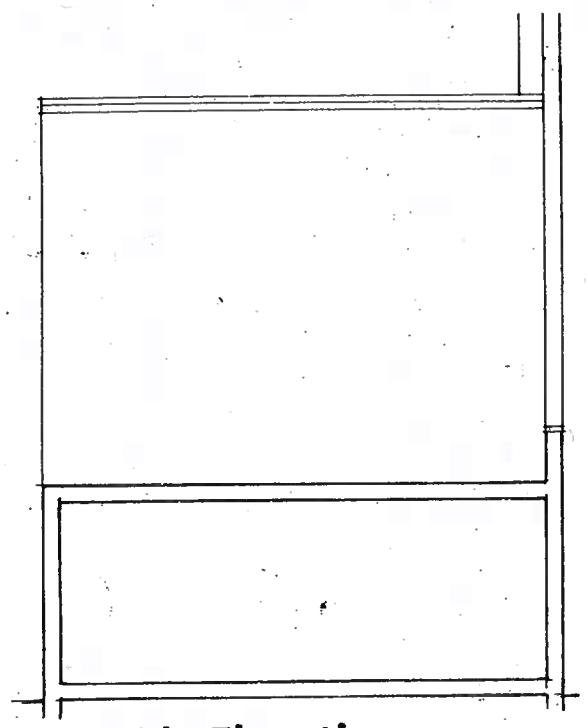

Side Elevation

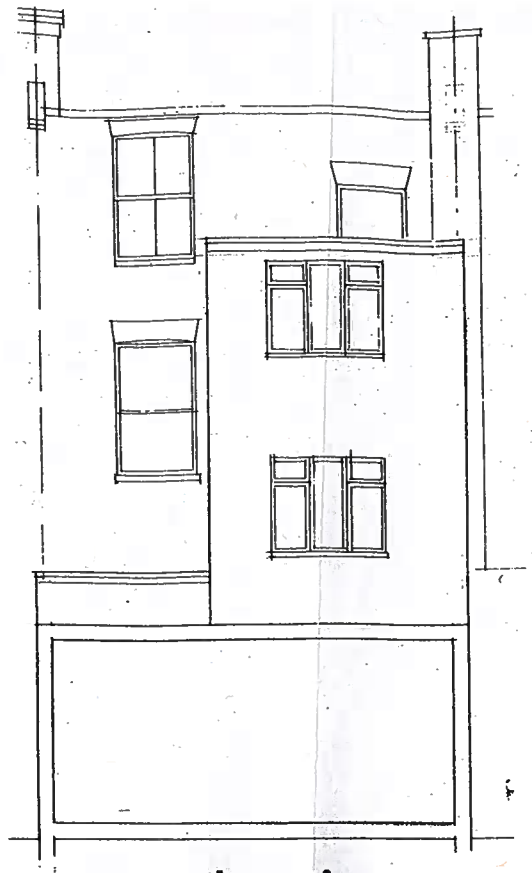

Rear Elevation

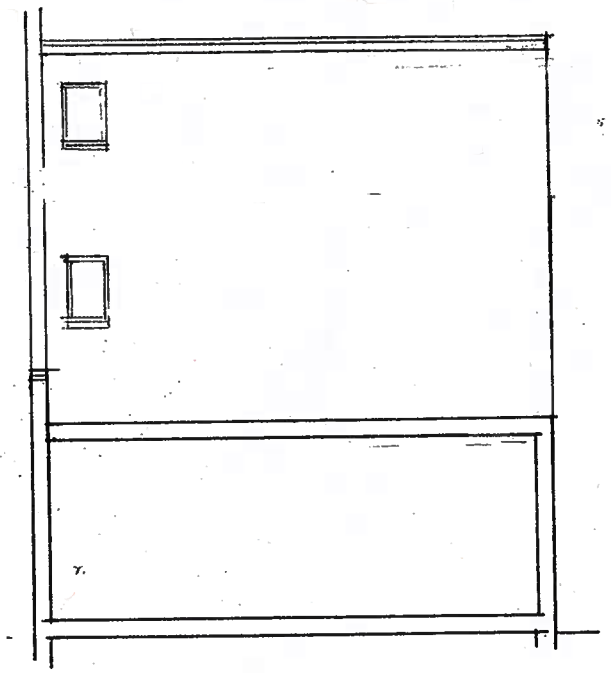

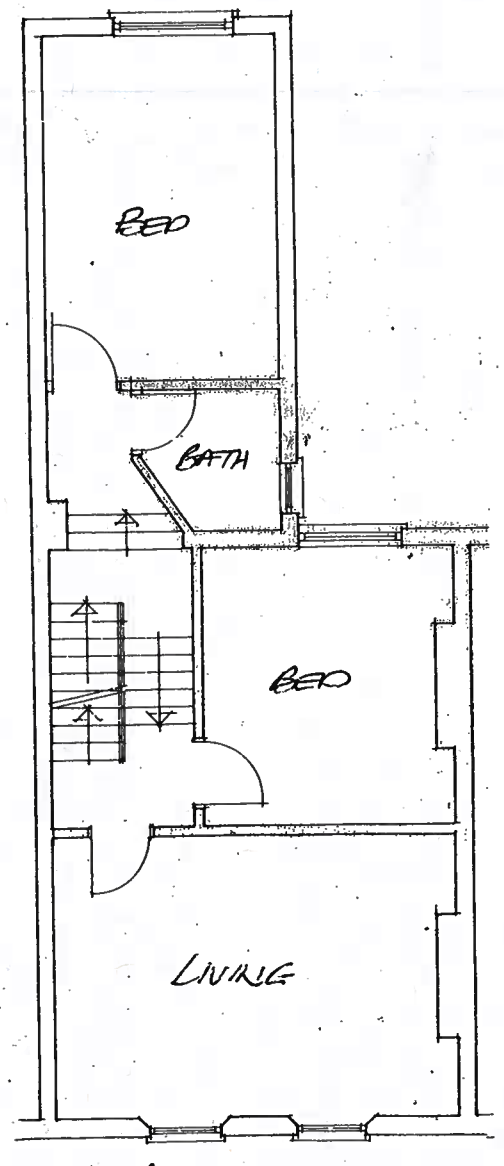

First Floor Plan

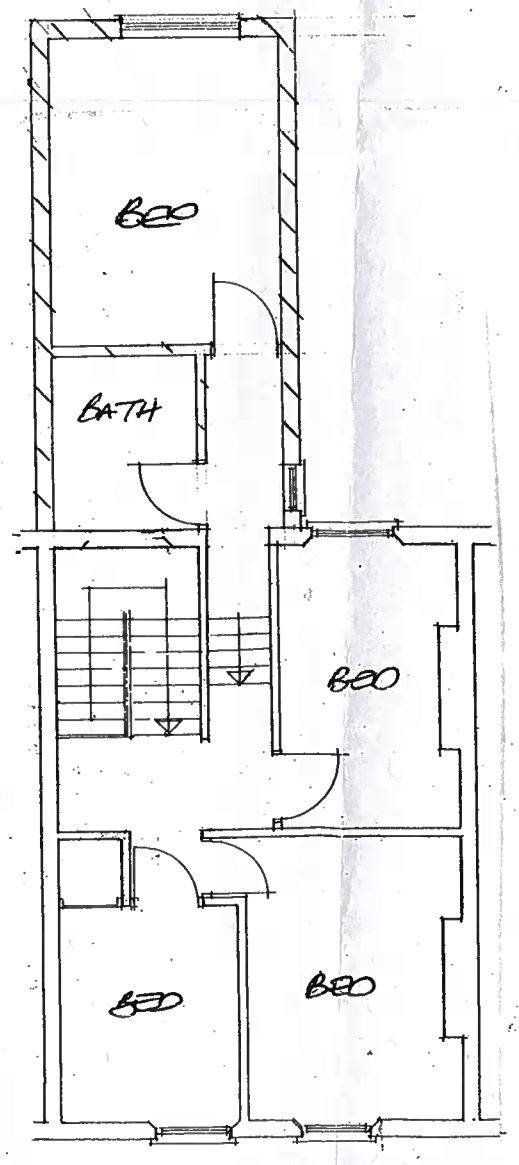

Second Floor Plan

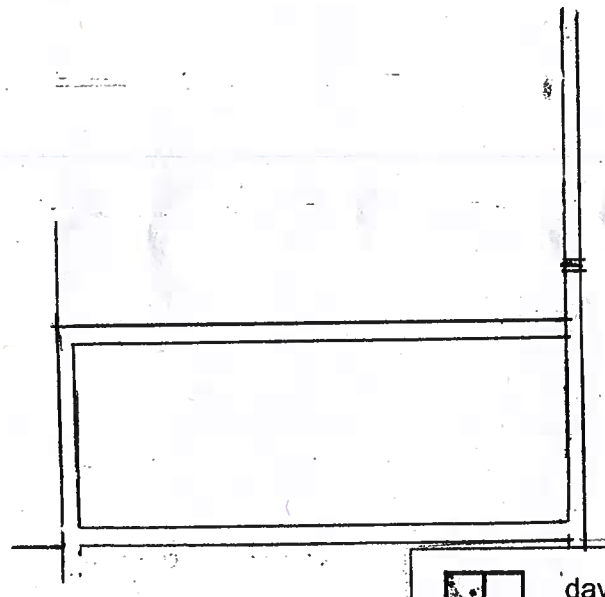

david silverman architectural consultant
70 woodland drive, watford, herts wd17 3bz
mobile: 07941 306 146

SITE
5 Brecknock Roa
London N7 0BL

CLIENT

DETAIL
Proposed

DATE

SCALE 1:100

DRAWN BY

DRAWING NUMBER
18/2A