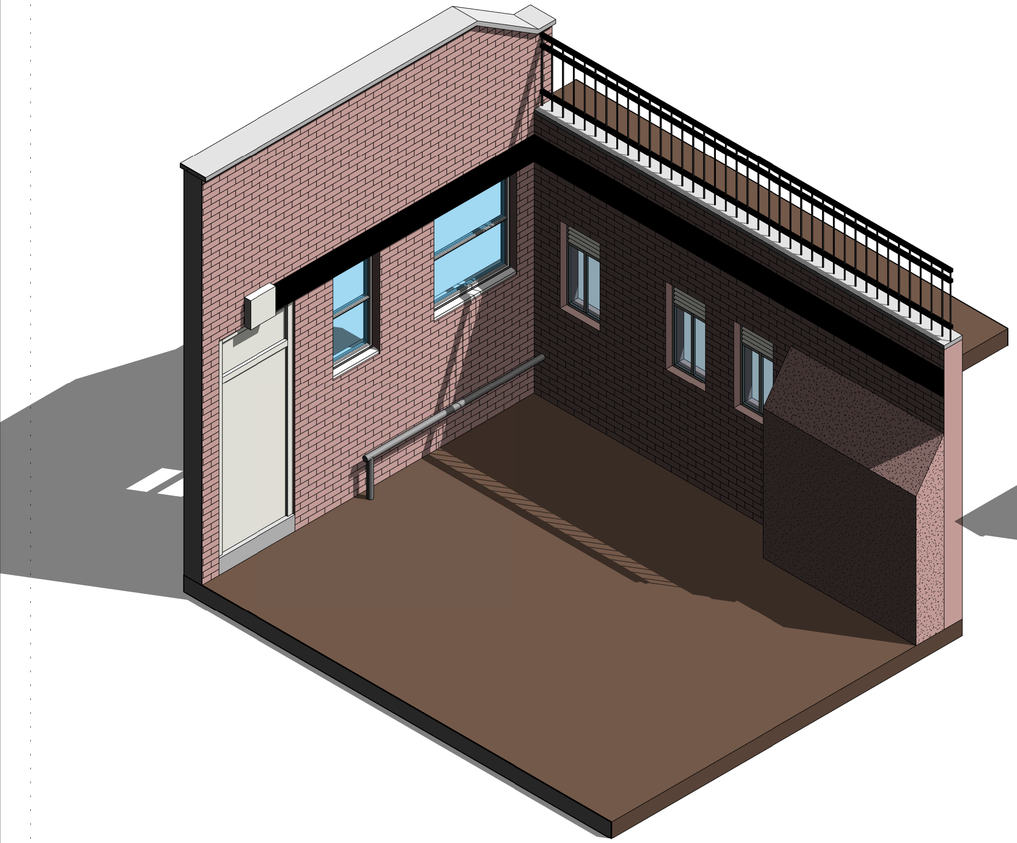

1 Existing 3D View

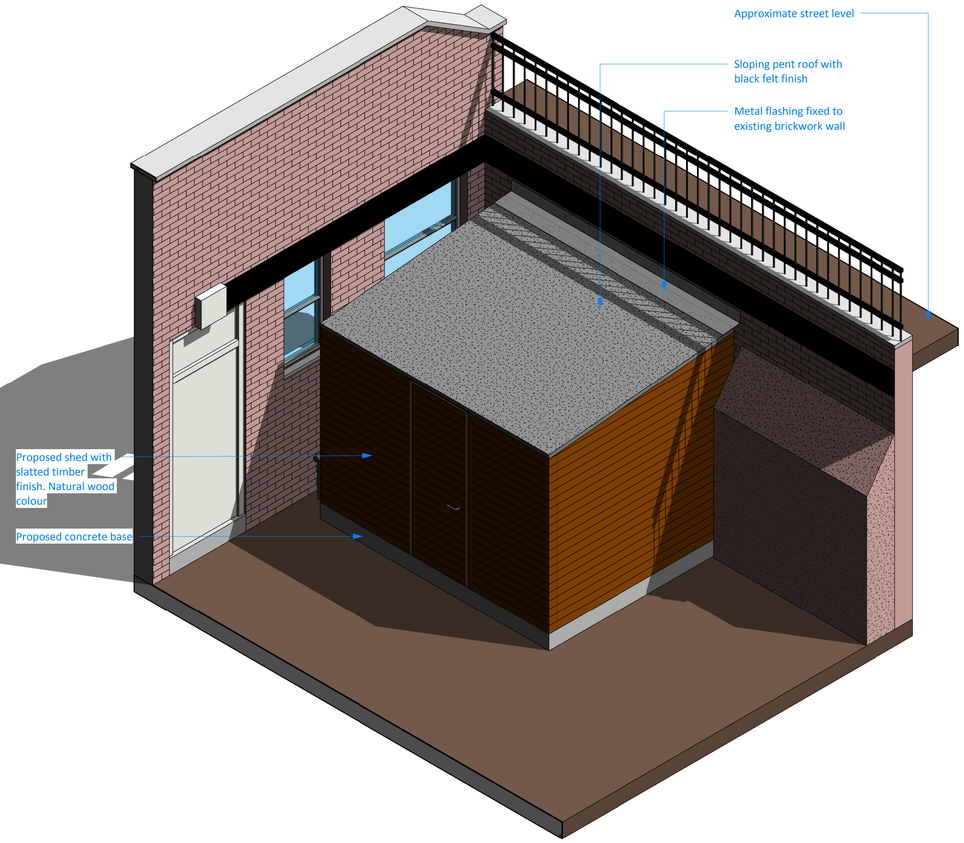

2 Proposed 3D View

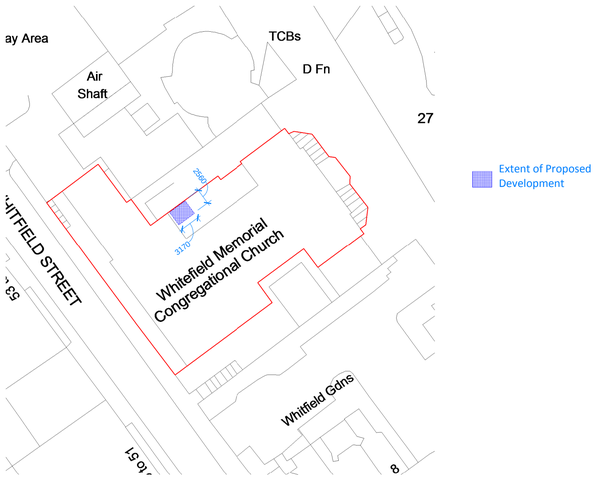

3 Site Plan
1 : 500

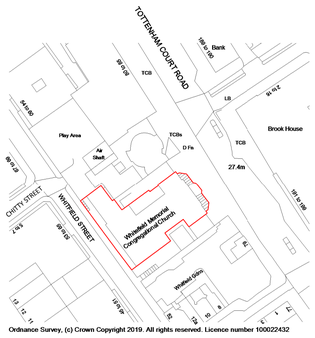

4 Location Plan
1 : 1250

Notes

DO NOT SCALE THIS DRAWING, ALL DIMENSIONS TO BE VERIFIED ON SITE. DRAWINGS ARE TO BE READ IN CONJUNCTION WITH ALL RELATED ARCHITECTURAL AND ENGINEERING DRAWINGS/DETAILS AND OTHER RELEVANT TENDER INFORMATION. ANY DISCREPENCIES BETWEEN THIS DRAWING AND ANY OTHER INFORMATION SHOULD BE REPORTED TO THE PROJECT CONTRACTOR. CONTRACTORS ARE TO VERIFY ALL SITE DIMENSIONS AND CONDITIONS BEFORE MANUFACTURE.

Date	Description
P1 03.05.19	Planning Submission

Key Plan

ARCHITECTS sba
45 Gee Street
Fifth Floor
London
EC1V 3RS
United Kingdom

T +44 (0) 7549 4050

www.steffian.com

Project Number 8211.000

Scale As indicated **A1**

Client
ISG

Project
The Soup Kitchen at the A.I.C.
79A Tottenham Court Road
London
W1T 4TD

Title
3D Views. Site and Location Plans

Drawing No AIC-A-SBA-DR-1003-P1

Revisions

Drawn	Checked	Approved
SA	ELS	RC