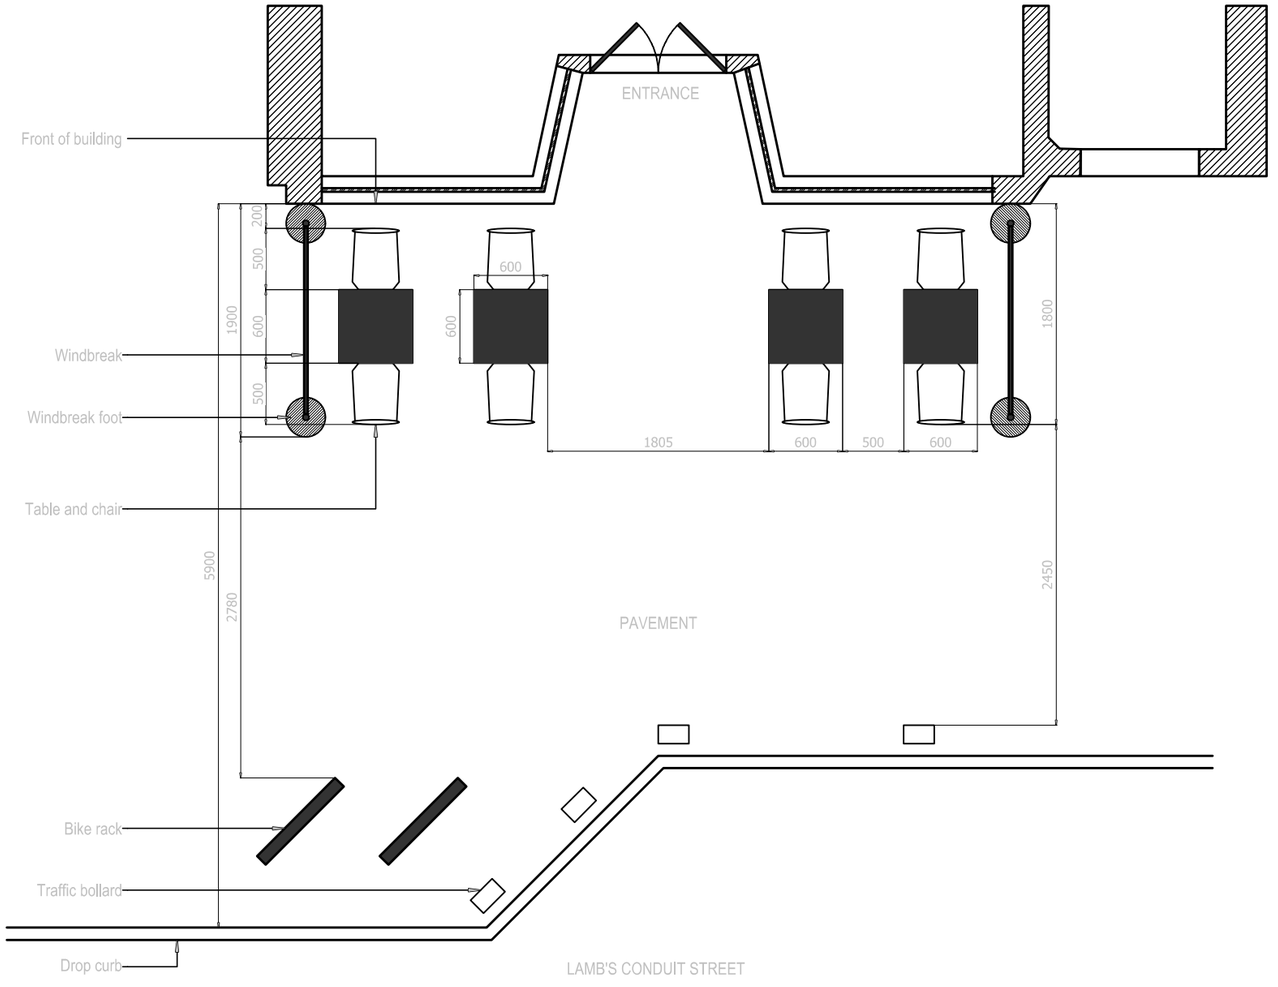

Revisions

No.	Date.	Notes

General Notes

Project: 51 Lamb's Conduit Street

Project No:
2018.002

Title:
Noble Rot Pavement Plan

Drawing No:
001

Drawn By: JS

Checked By: OMc

Status/Purpose: INFORMATION ONLY

Scale: 1:50 @ A3

Date:
03 AUGUST 2018

Revision:
C