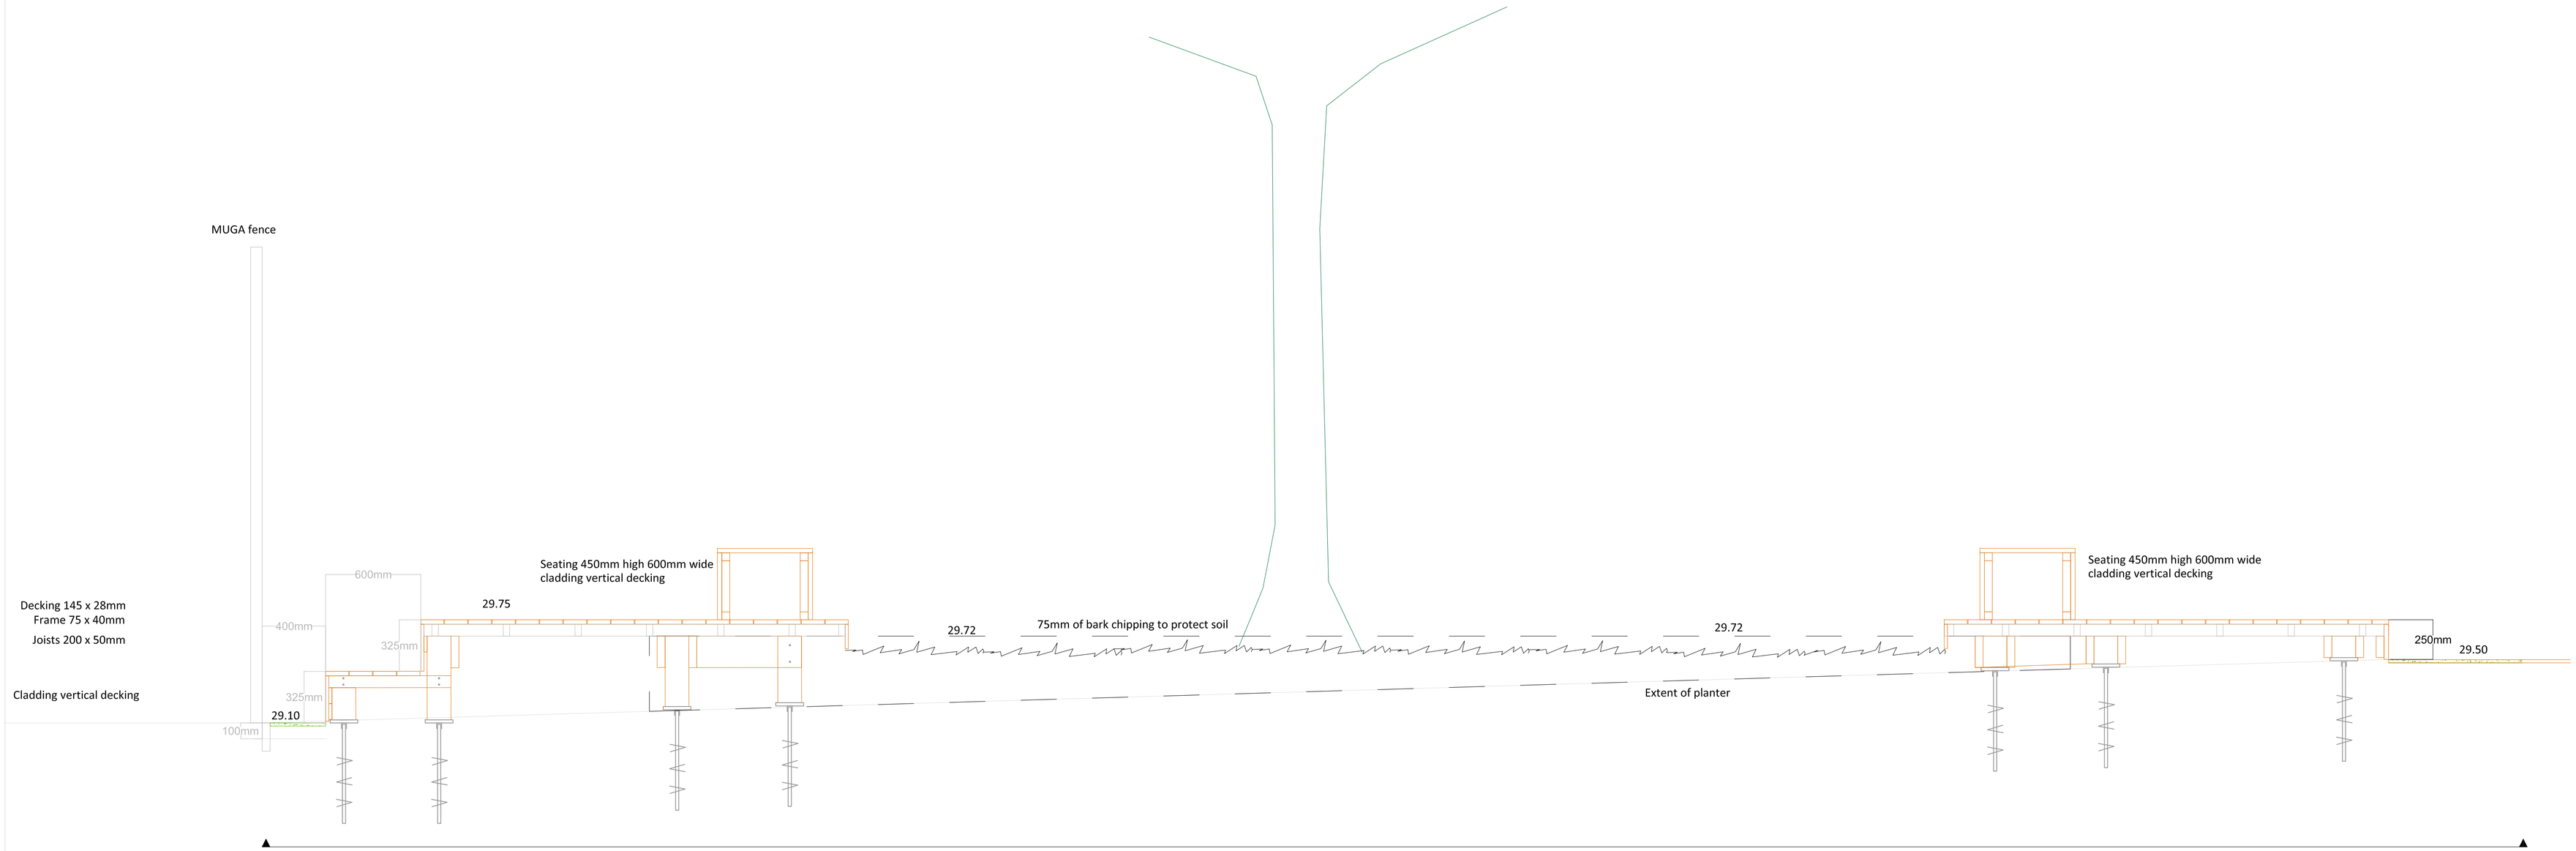

SECTION D DETAIL PLAY DECK

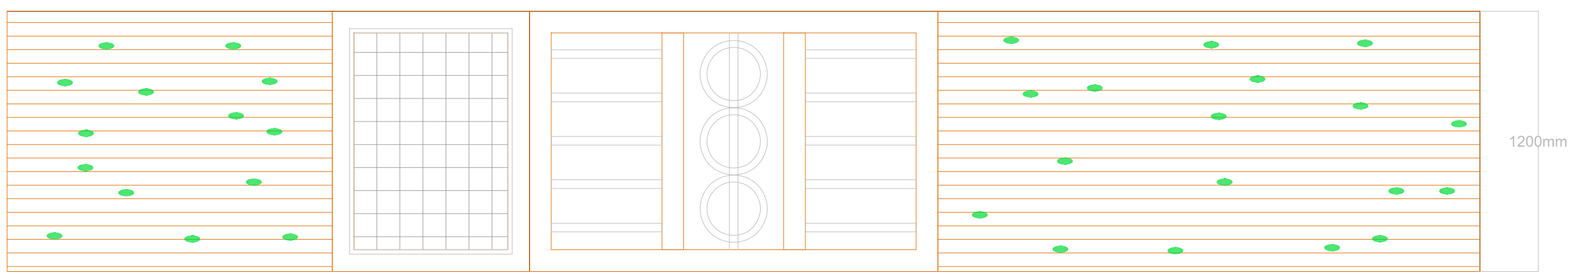

Climbing wall clad in decking | Climbing net | Ladders and climbing rings | Climbing wall clad in decking

SIMPLIFIED DETAIL PLAY DECK CLIMBING WALL

Vertical Wall with climbing wall, rope climb, hoops climb and ladder:

Proprietary climbing hand holds fixed to vertical timber clad wall. Colour: Brown RAL8024 'Beige Brown' / Yellow RAL1017 'Saffron Yellow' / Black RAL9017 'Traffic Black', arranged in random patter of colours. Number, positions and fixings of handholds to be developed with input from a play specialist. E.g. King Kong Handholds as details above or equal approved.

Vertical rope climb fixed to hidden framework of vertical wall at top and bottom. Fixings and rope product to be developed with play specialist.

Metalwork ladder fixed to framework of vertical wall, powder coated finish, Colour: Yellow RAL1017 'Saffron Yellow'. Ladder product and fixings to be developed with play specialist.

Metalwork stacked hoops climbing ladder, powder coated finish, Colour: Yellow RAL1017 'Saffron Yellow'. Hoop ladder and fixings to be developed with play specialist.

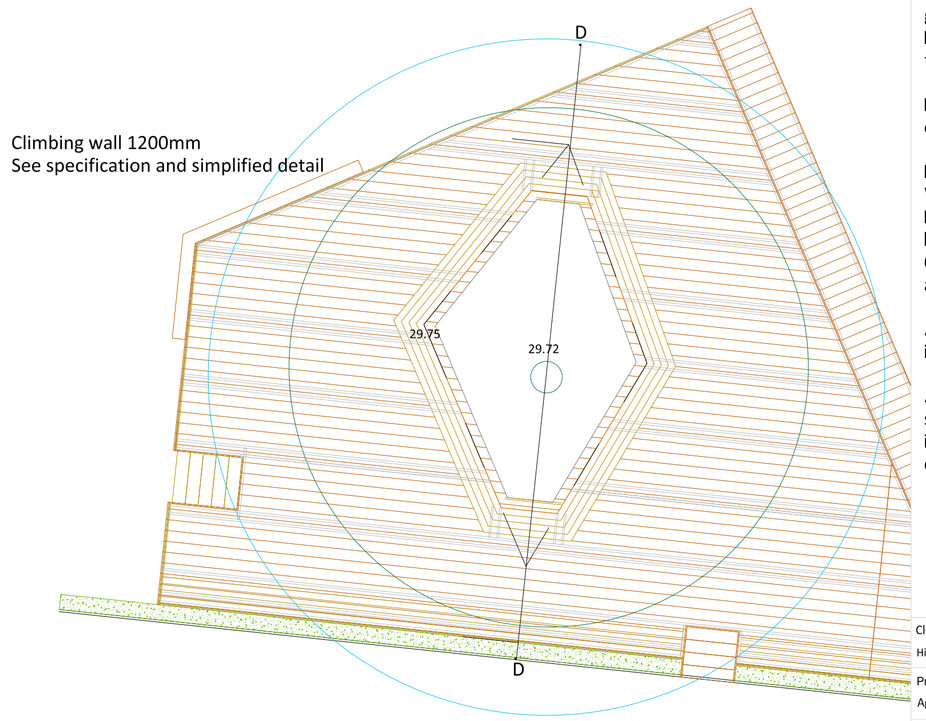

Notes

general Arrangement only
Installers to provide details of points and fixings to be approved by site engineer

Plan to be read in conjunction with the engineer and landscape drawings:

No measurements to be scaled off drawing. Worked from figured dimensions only. Drawings for planning purposes only and based on drawings AG377-AL-HD-1-002, 003,004 & 005. No design responsibilities accepted.

All dimensions shown on drawing are shown in millimetres unless otherwise stated.

All dimensions and levels to be checked on site. Landscape Architect to be notified immediately of any discrepancies prior to the commencement of works.

JO WILD LANDSCAPES
Landscape Architect
Tel: 07867 336 117
Email: jtmwild@btinternet.com

Client:
Hill Partnerships Ltd

Project:
Agar Grove - Phase 1B

Drawing Title:
Play deck cross section and simplified climbing wall detail

Scale: 1:20 @ A1 | Date: May 2019

Drawing Number: 1042-17 | Revision Number: A