F:\01 Holborn\Projects\181130 - 17-27-25 Fetter Street - East London\05 Designs\01 CAD\Planning\Planning Application\New folder\181130-A(GA)100 Planning > layout approved_F.pvt

# PROPOSED FOURTH FLOOR

RESIDENTIAL GFA (ext): 298.7 sqm

Flat 18: 145.2 sqm (4 bed)
Flat 19: 111.4 sqm (3 bed)

C3 space

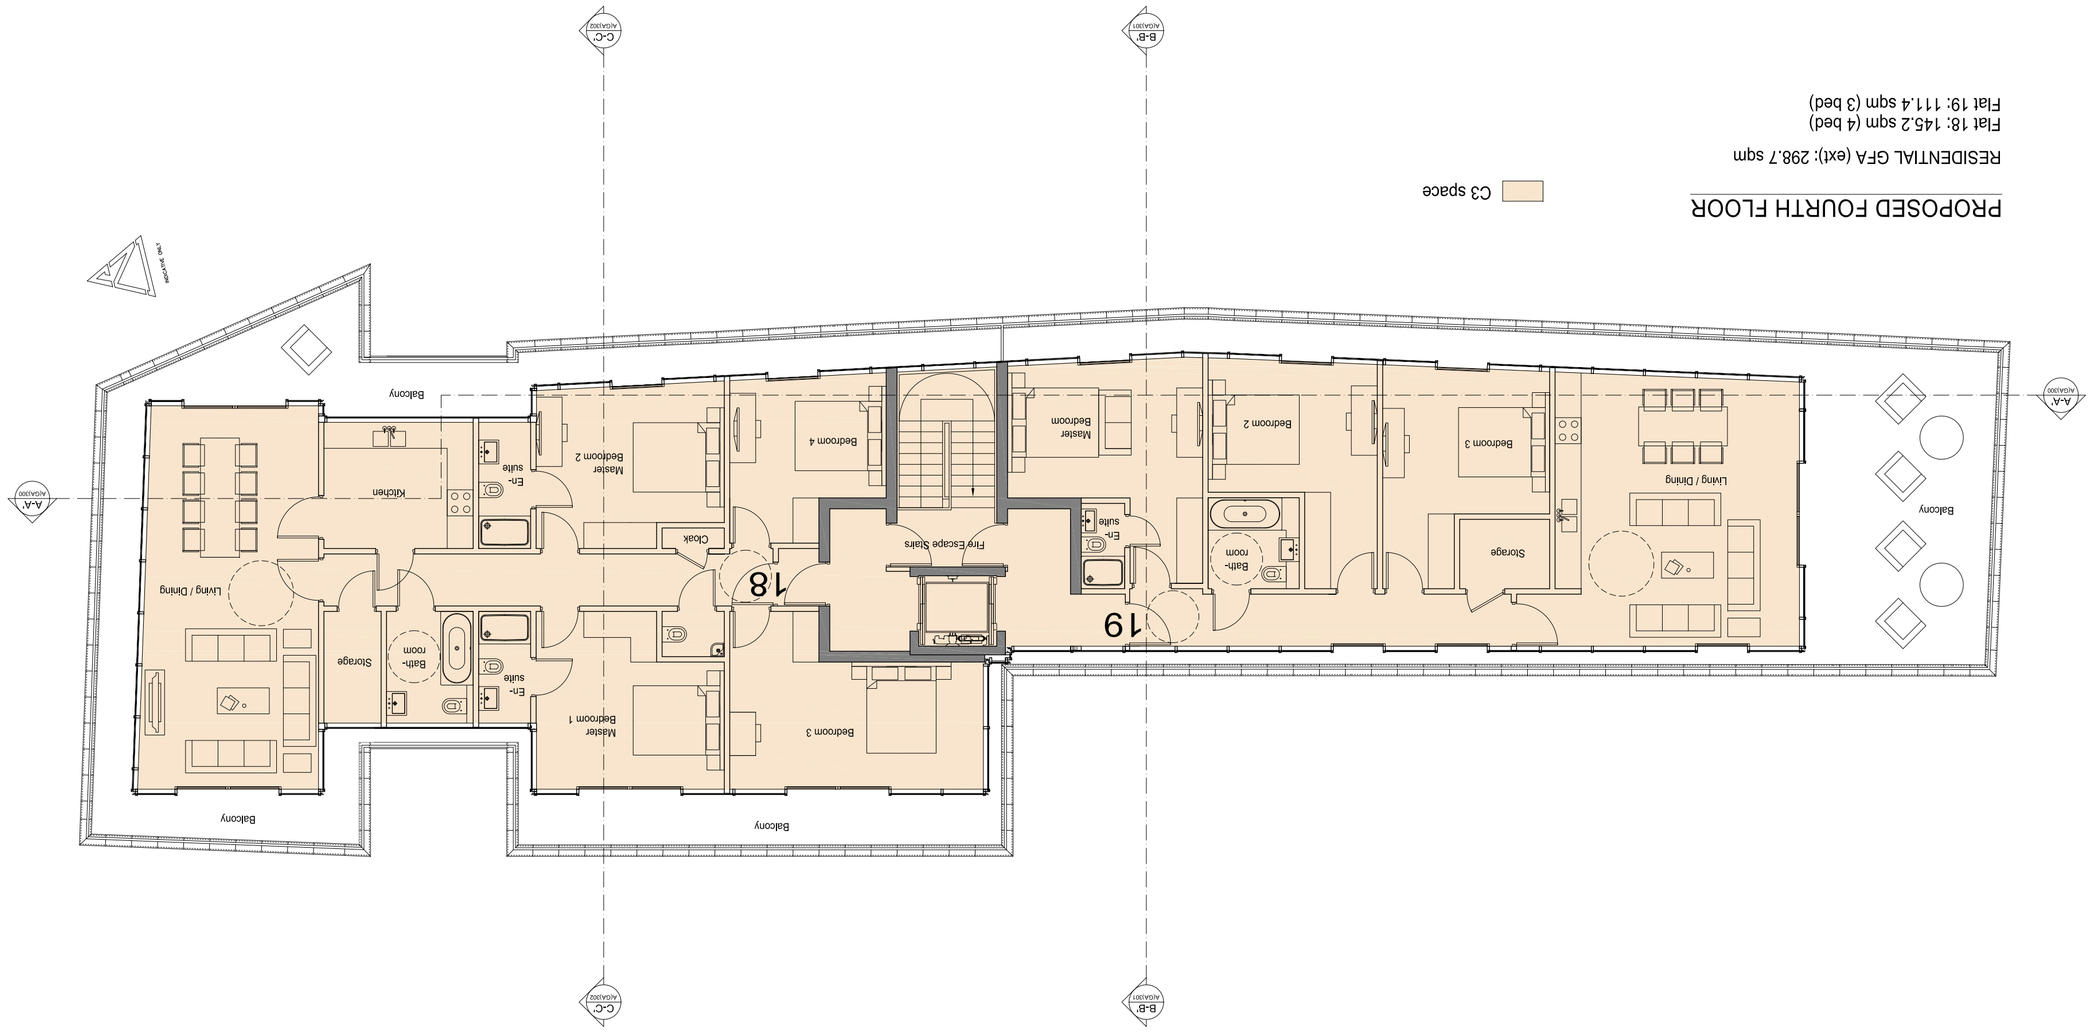


0 1 2 3 4 5 10m

CAD plot date: 14 May 2019 - 04:39pm

| Scale | 1: 100@A1, 1:200@A3 | Date | December 2018 |
|---|---|---|---|
| Drawn | LV | Checked | - |
| Drawing No. | | Rev. | - |

181130-A(AP)140 -

Drawing Title

Approved Fourth Floor Plan

Project Title

17, 27 & 25 Fetter and Street,
LONDON NW1

Client

WARMHAZE LTD

Contemporary Design Solutions

46 Great Marlborough Street
London
W1F 7JW
Telephone: 020 7494 9000 Fax: 020 7494 4944

PLANNING APPLICATION

ALL DIMENSIONS TO BE CHECKED ON SITE
WORK TO FIGURED DIMENSIONS ONLY
REPORT DISCREPANCIES TO THE ARCHITECT
AT ONCE BEFORE PROCEEDING

REVISIONS

| Rev. | Date | By |
|---|---|---|
| - | - | - |