REVISIONS

Rev.	Date	By
-	-	-

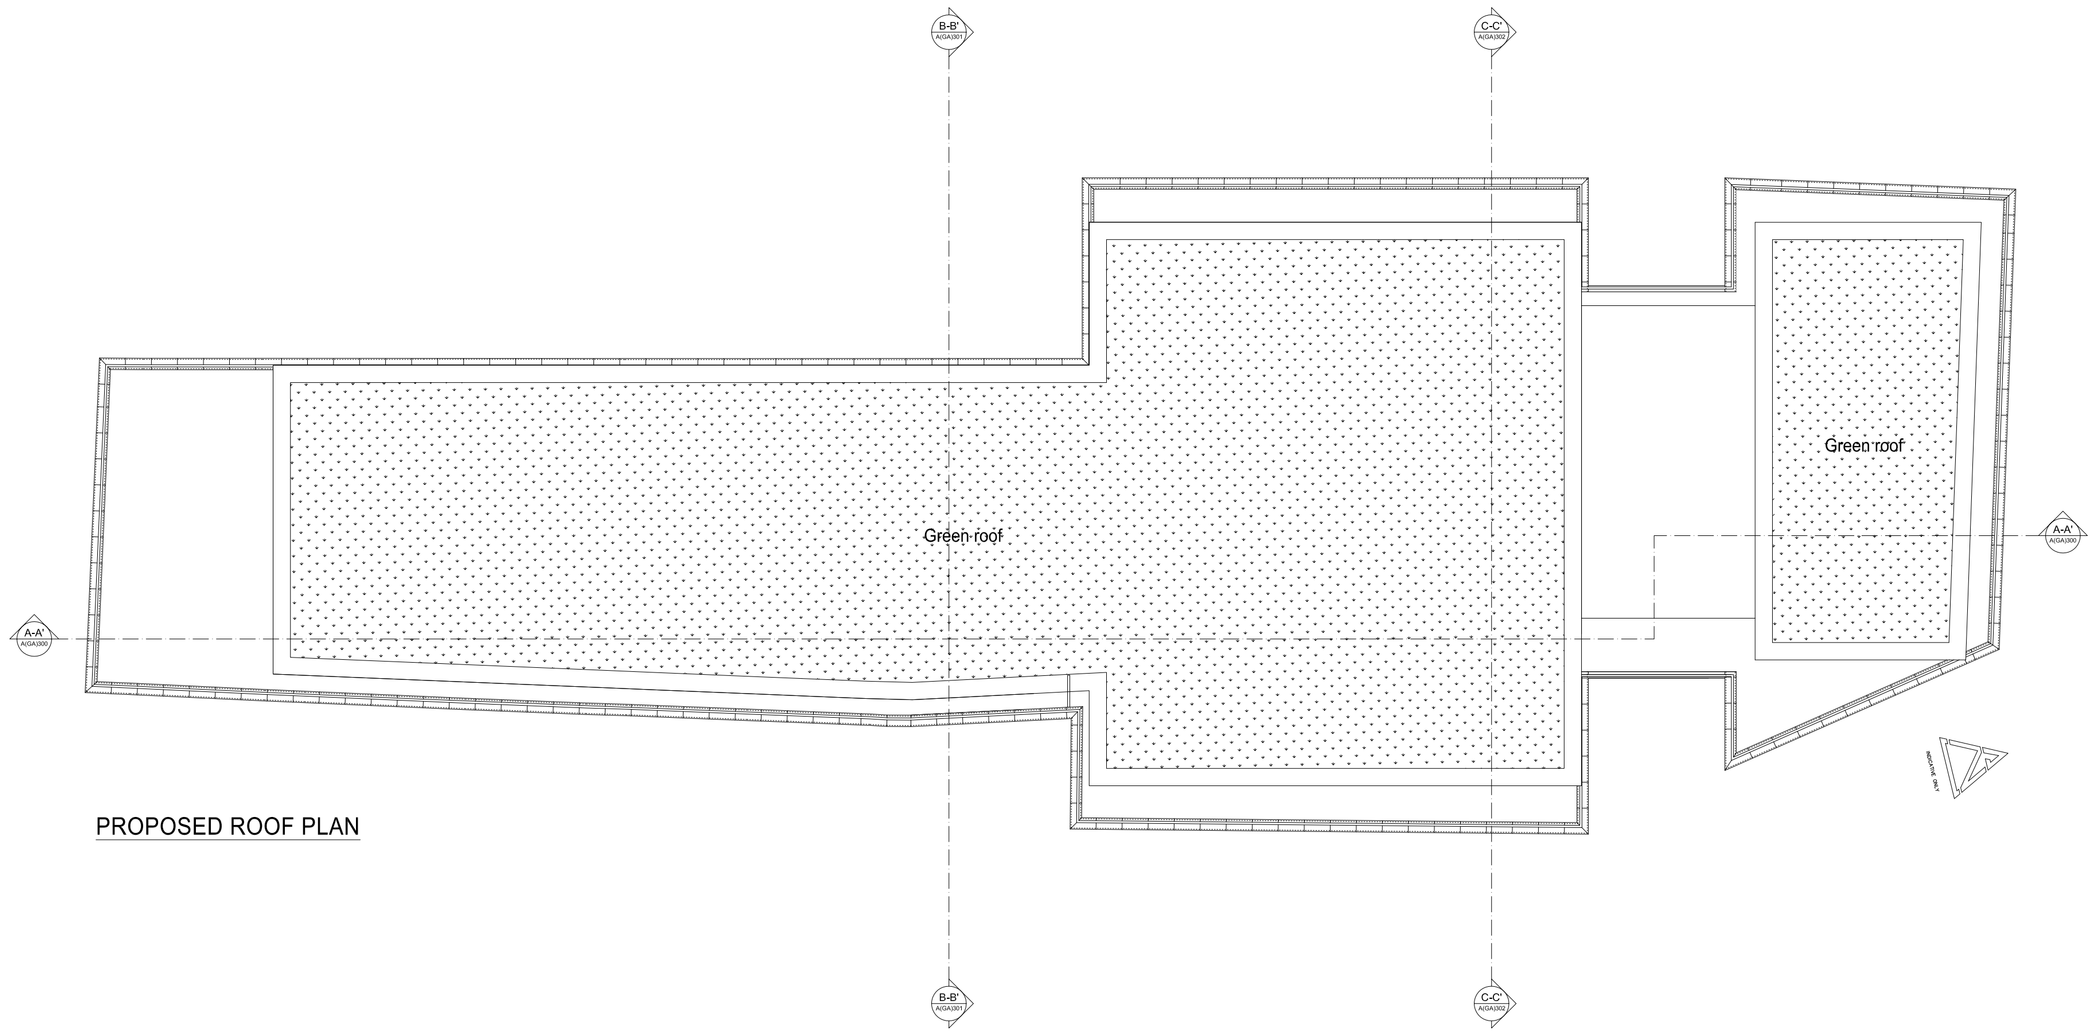

PROPOSED ROOF PLAN

PLANNING APPLICATION

ALL DIMENSIONS TO BE CHECKED ON SITE
WORK TO FIGURED DIMENSIONS ONLY
REPORT DISCREPANCIES TO THE ARCHITECT
AT ONCE BEFORE PROCEEDING

Contemporary Design Solutions

46 Great Marlborough Street
London
W1F 7JW
Telephone: 020 7494 9000 Fax: 020 7494 4944

Client

WARMHAZE LTD

Project Title

17, 27 & 25 Ferdinand Street,
LONDON NW1

Drawing Title

Proposed Roof Plan

Scale	1: 100@A1, 1:200@A3	Date	December 2018
Drawn	SP	Checked	DL

Drawing No. Rev.

141205-A(AP)150 -

CAD plot date: 14 Jan 2019 - 12:12pm

0 1 2 3 4 5 10m