KEY:

- CCTV CAMERA (AXIS Q6055-E) MOUNTED ON ARM
- CCTV CAMERA (AXIS P3225-LVE-Mk2) MOUNTED ON ARM
- EXISTING CCTV CAMERA/LOCATION
- STREET LIGHTING
- INTERCOM/ ACCESS PANEL

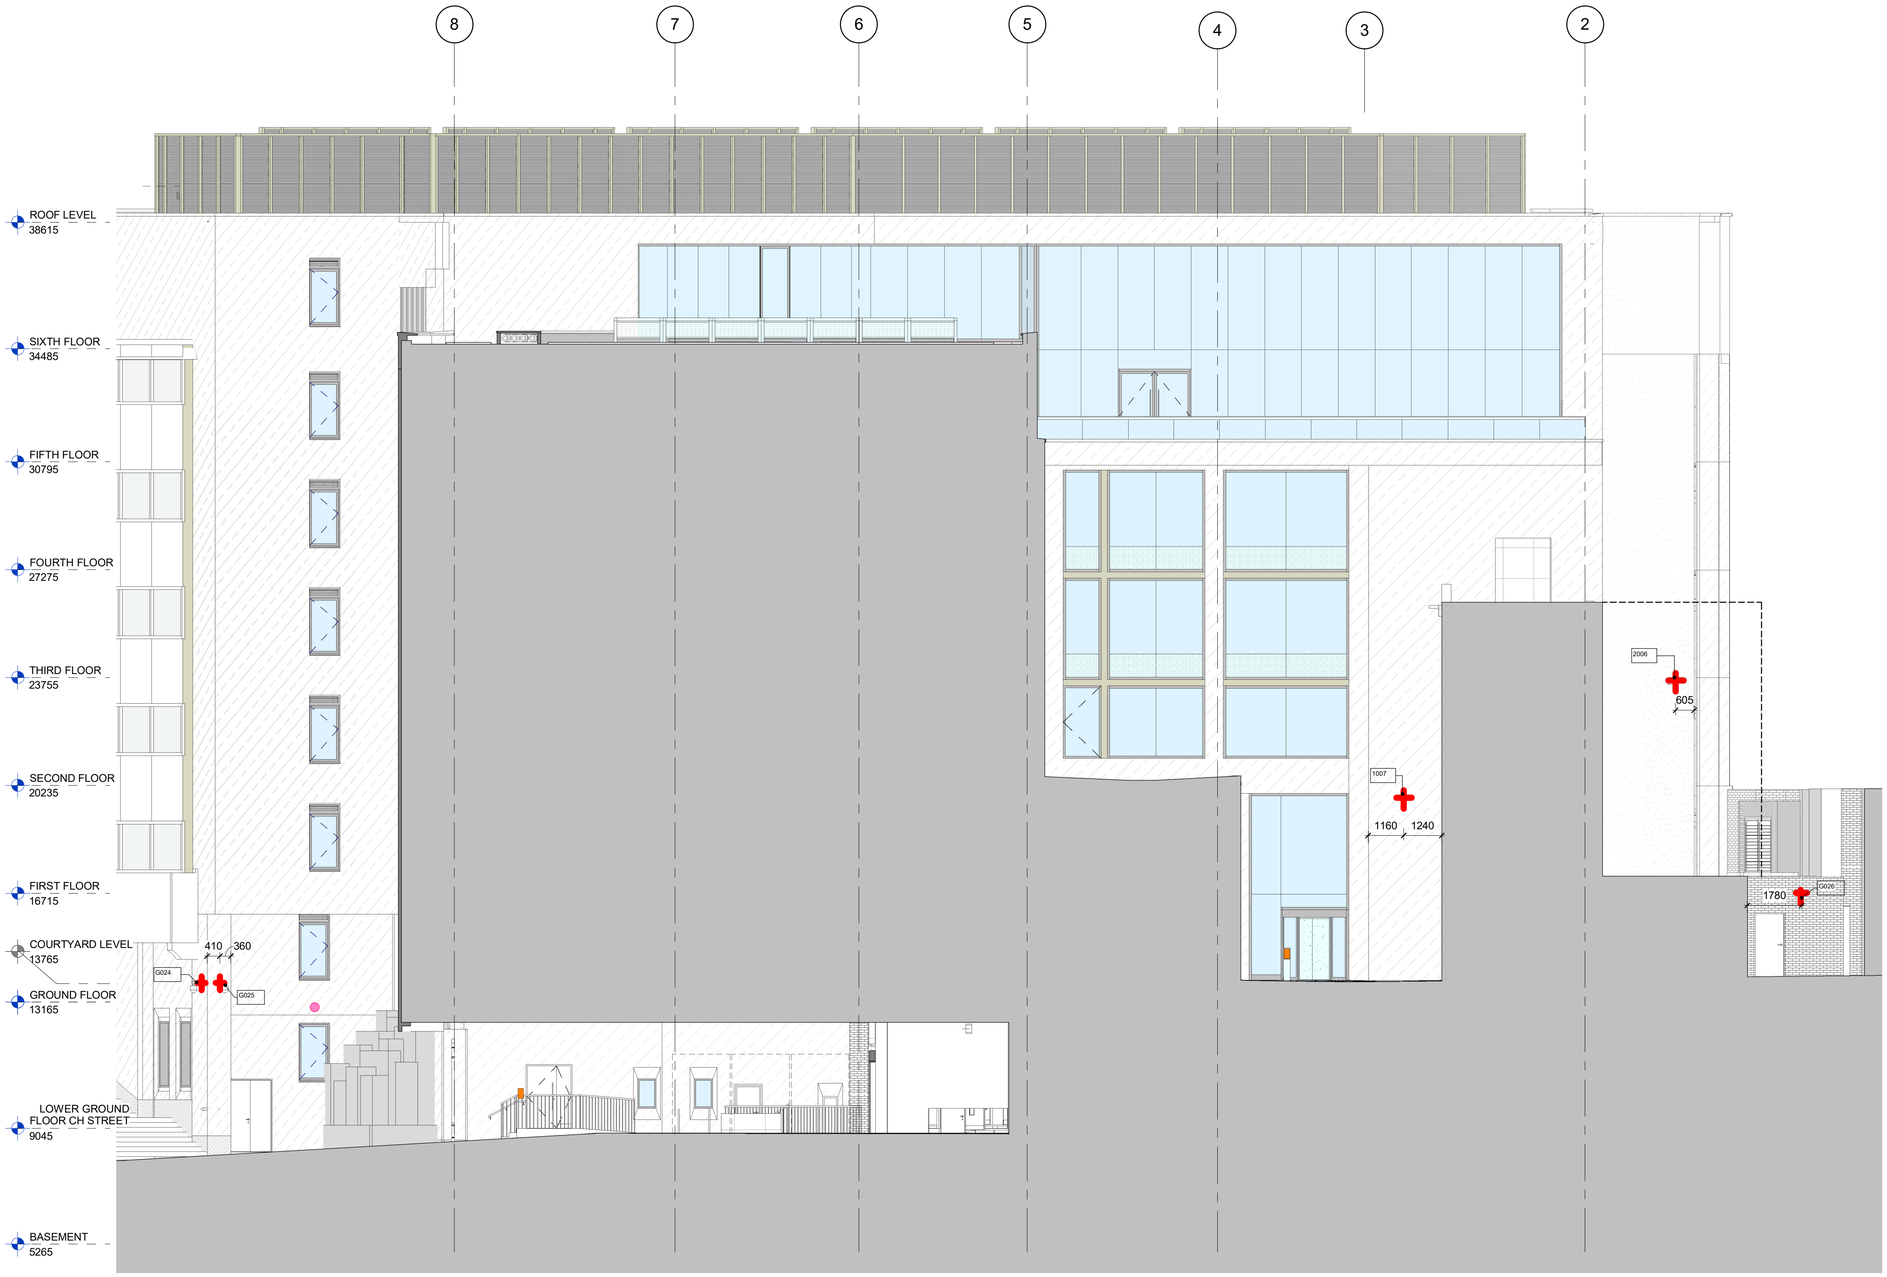

0 1 5 10m

DO NOT SCALE ANY DIMENSIONS OFF THIS DRAWING. ANY DISCREPANCIES BETWEEN DRAWINGS AND ON SITE MUST BE REPORTED IMMEDIATELY TO MCM ARCHITECTURE LIMITED. WHERE THE DRAWING RELATES TO AN EXISTING BUILDING OR COMPLETED CONSTRUCTION THE CONTRACTOR IS RESPONSIBLE FOR CHECKING THAT THERE IS NO CONFLICT BETWEEN ACTUAL BUILDING DIMENSIONS AND DRAWING DIMENSIONS. IN THE EVENT OF DISCREPANCIES BETWEEN THIS DRAWING AND SUBCONTRACTOR'S DRAWING THE CONTRACTOR SHALL ENSURE THAT THE INFORMATION ON THE SUBCONTRACTOR'S DRAWING SHALL TAKE PRECEDENCE. ANY CONFLICTS ARISING OUT OF INFORMATION AS NOTED ABOVE MUST BE REPORTED IMMEDIATELY TO MCM ARCHITECTURE LIMITED. DO NOT SCALE FROM THIS DRAWING. MCM ARCHITECTURE LIMITED. ALL DIMENSIONS ARE IN MILLIMETRES UNLESS OTHERWISE STATED.

CDM REGULATION

HAZARDS	DATE ADDED	DATE MITIGATED	RISK ASSESSMENT DATE

REV	DATE	PURPOSE OF ISSUE	
P2	11.06.19	UPDATED FOR INFORMATION	SP
P1	25.04.19	FOR INFORMATION	SP

CLIENT: AA & DB

PROJECT: 17 CHARTERHOUSE ST.

DRAWING: NORTH COURTYARD SECURITY DEVICES

SCALE: 1: 100 @A1, 1: 200 @A3

DRAWN: TE

CHECKED: SP

STATUS:
- [x] PRELIMINARY
- [ ] TENDER
- [ ] CONSTRUCTION
- [ ] AS BUILT

DRAWING NO.: P17-082 (prj) A-68-ELE-25 (role, series, floor/ type, no.) P2 (rev.)

MCM.
MCM Architecture Limited
71 Hopton Street London SE1 9LR
T 020 7902 0900
www.mcm-uk.com