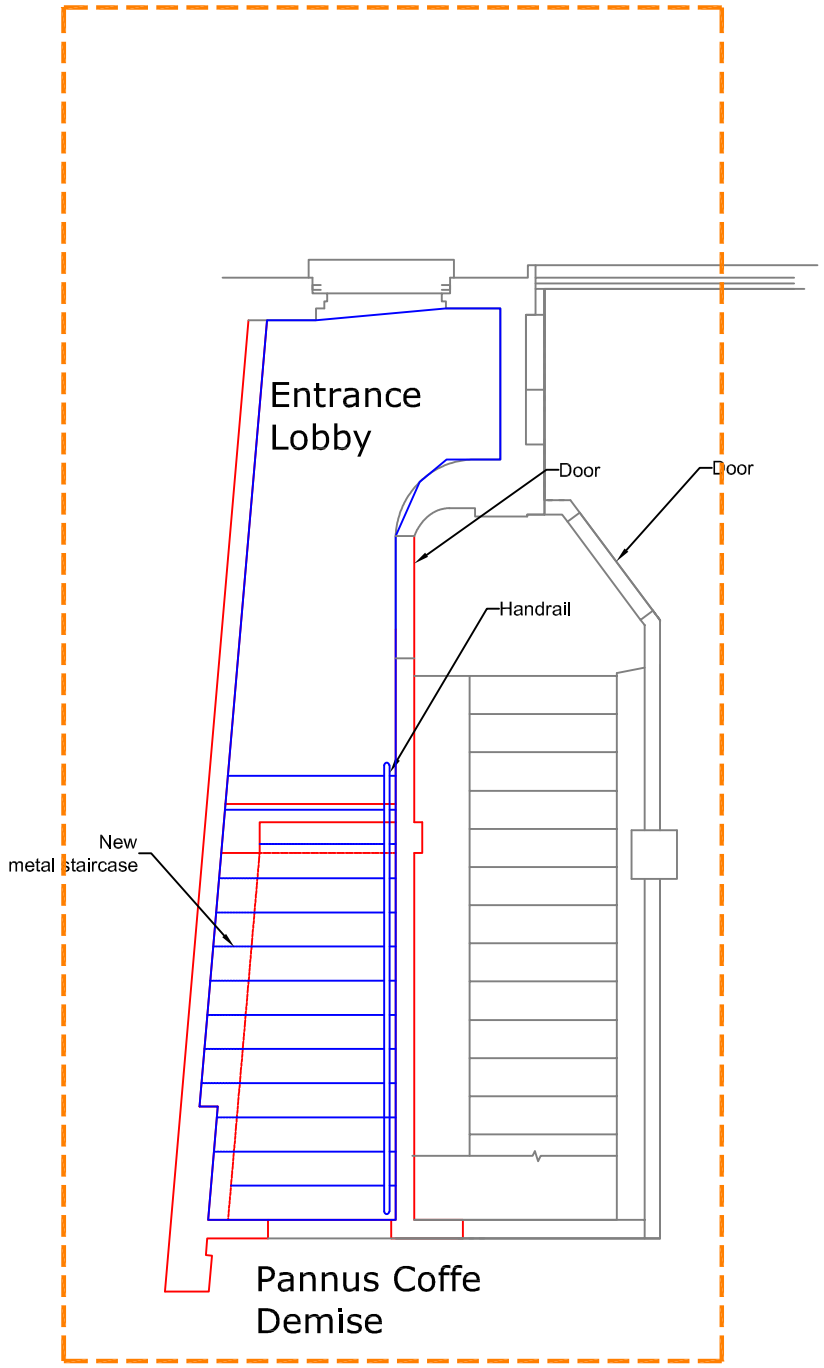

01 Plan View - Proposed Detail
Scale 1:100

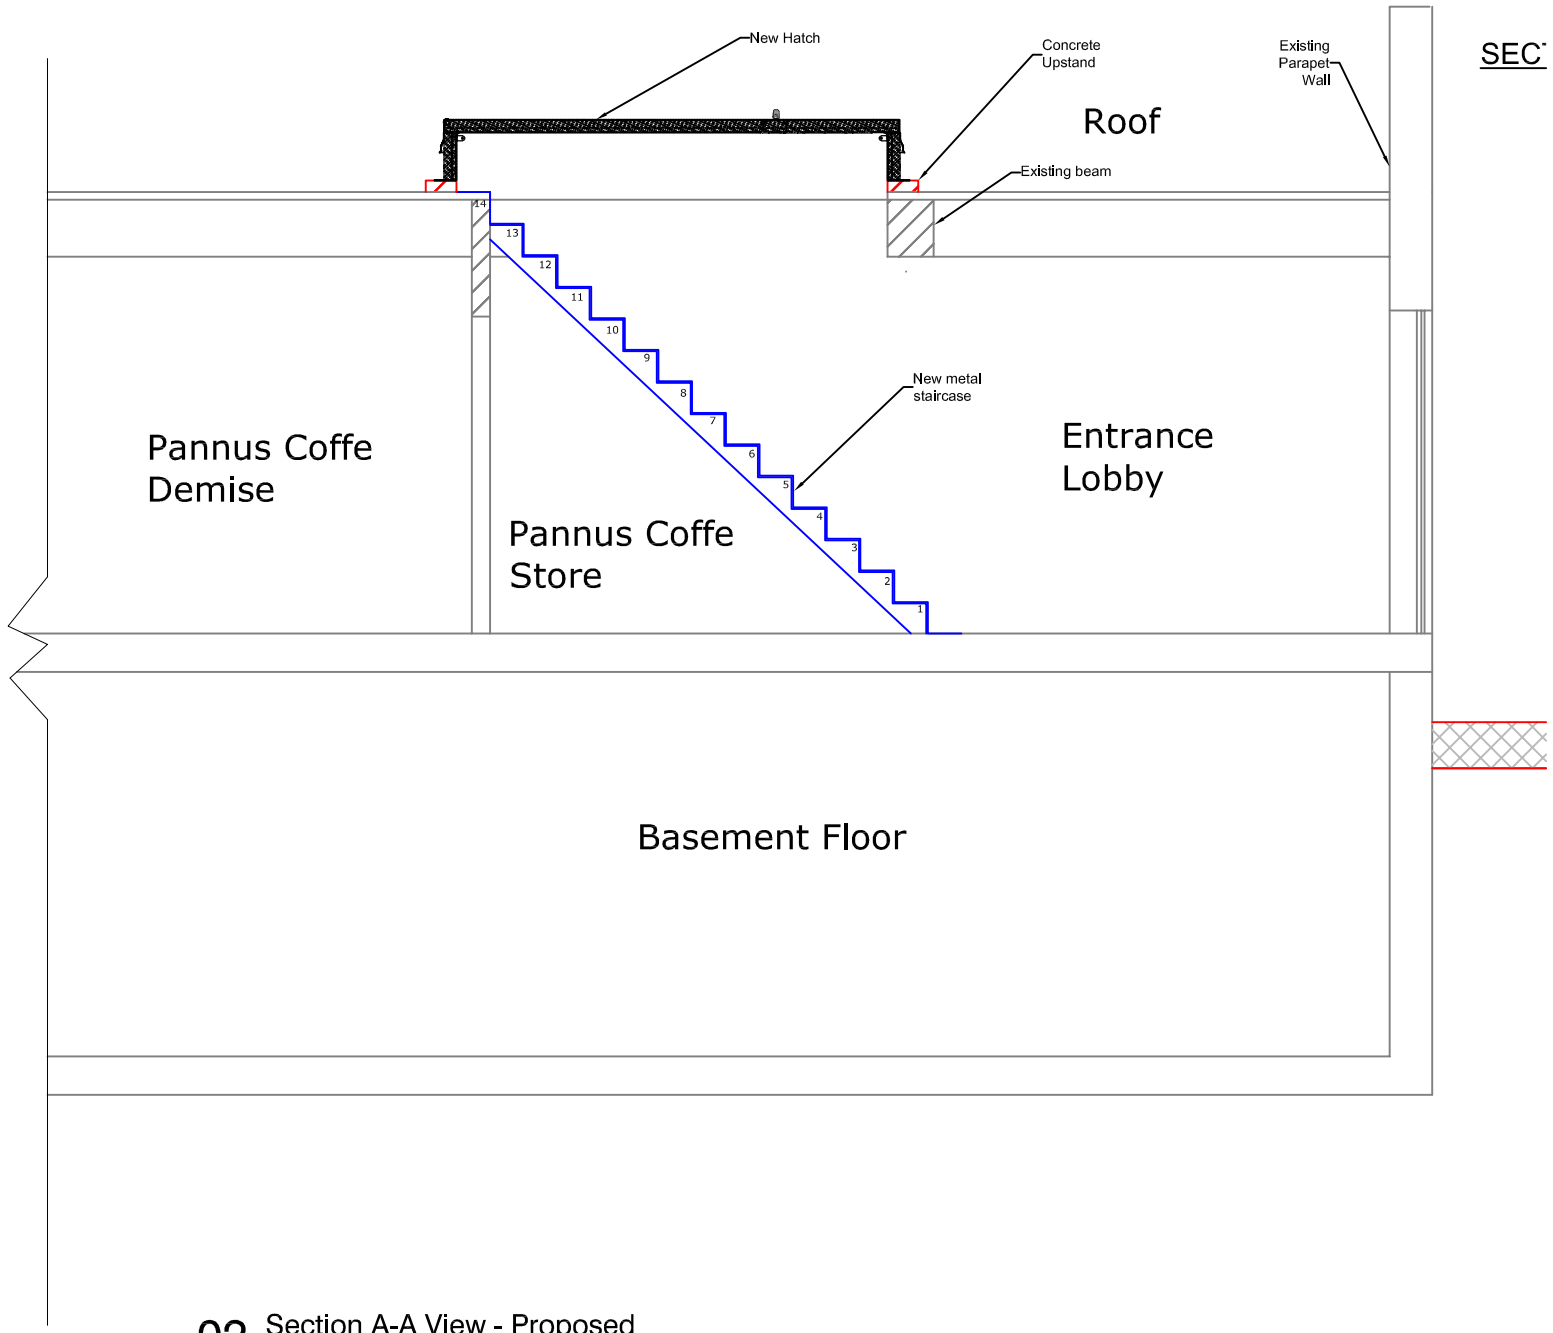

02 Section A-A View - Proposed
Scale 1:100

SEC

METER

0 1 2 3 4 5

PLANNING
PERMISSION

No	Date	By	Comments	Chk'd
–	–	–	–	–
2	02.07.19	MGG	Revised Design for Hatch	MGG
1	24.05.19	MGG	Council Comments	MGG

Do not scale
All dimension to be checked on site

Job Title:
Walkers Quay
250 Camden High St
London NW1 8QS
Job Number:
JD/002/772

Drawing Title:
PLANNING PERMISSION–
PROPOSED SECTION AND
STAIRCASE PLANS

Designed: MGG	Drawn: MGG
Scale: 1:50 @ A3	Date: 03.03.2019

García Consulting Eng Ltd
10th Floor
1 Canada Square
Canary Wharf
E14 5AA
Tel: +44 (0) 75 39 762838
Email: info@garcia-engineering.com
Website: www.garcia-engineering.com

Client	Drg: No.	Rev
AW	APL–106	2