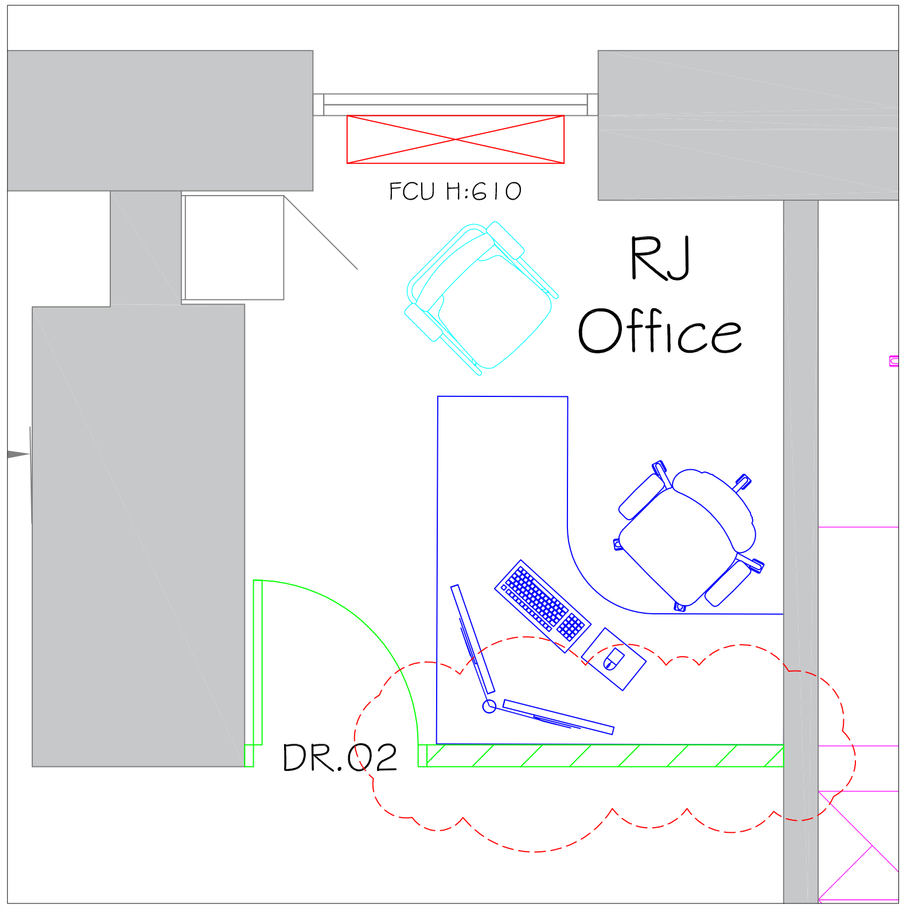

Proposed General Arrangement Plan
1:20

Existing door DR.02 to be reused

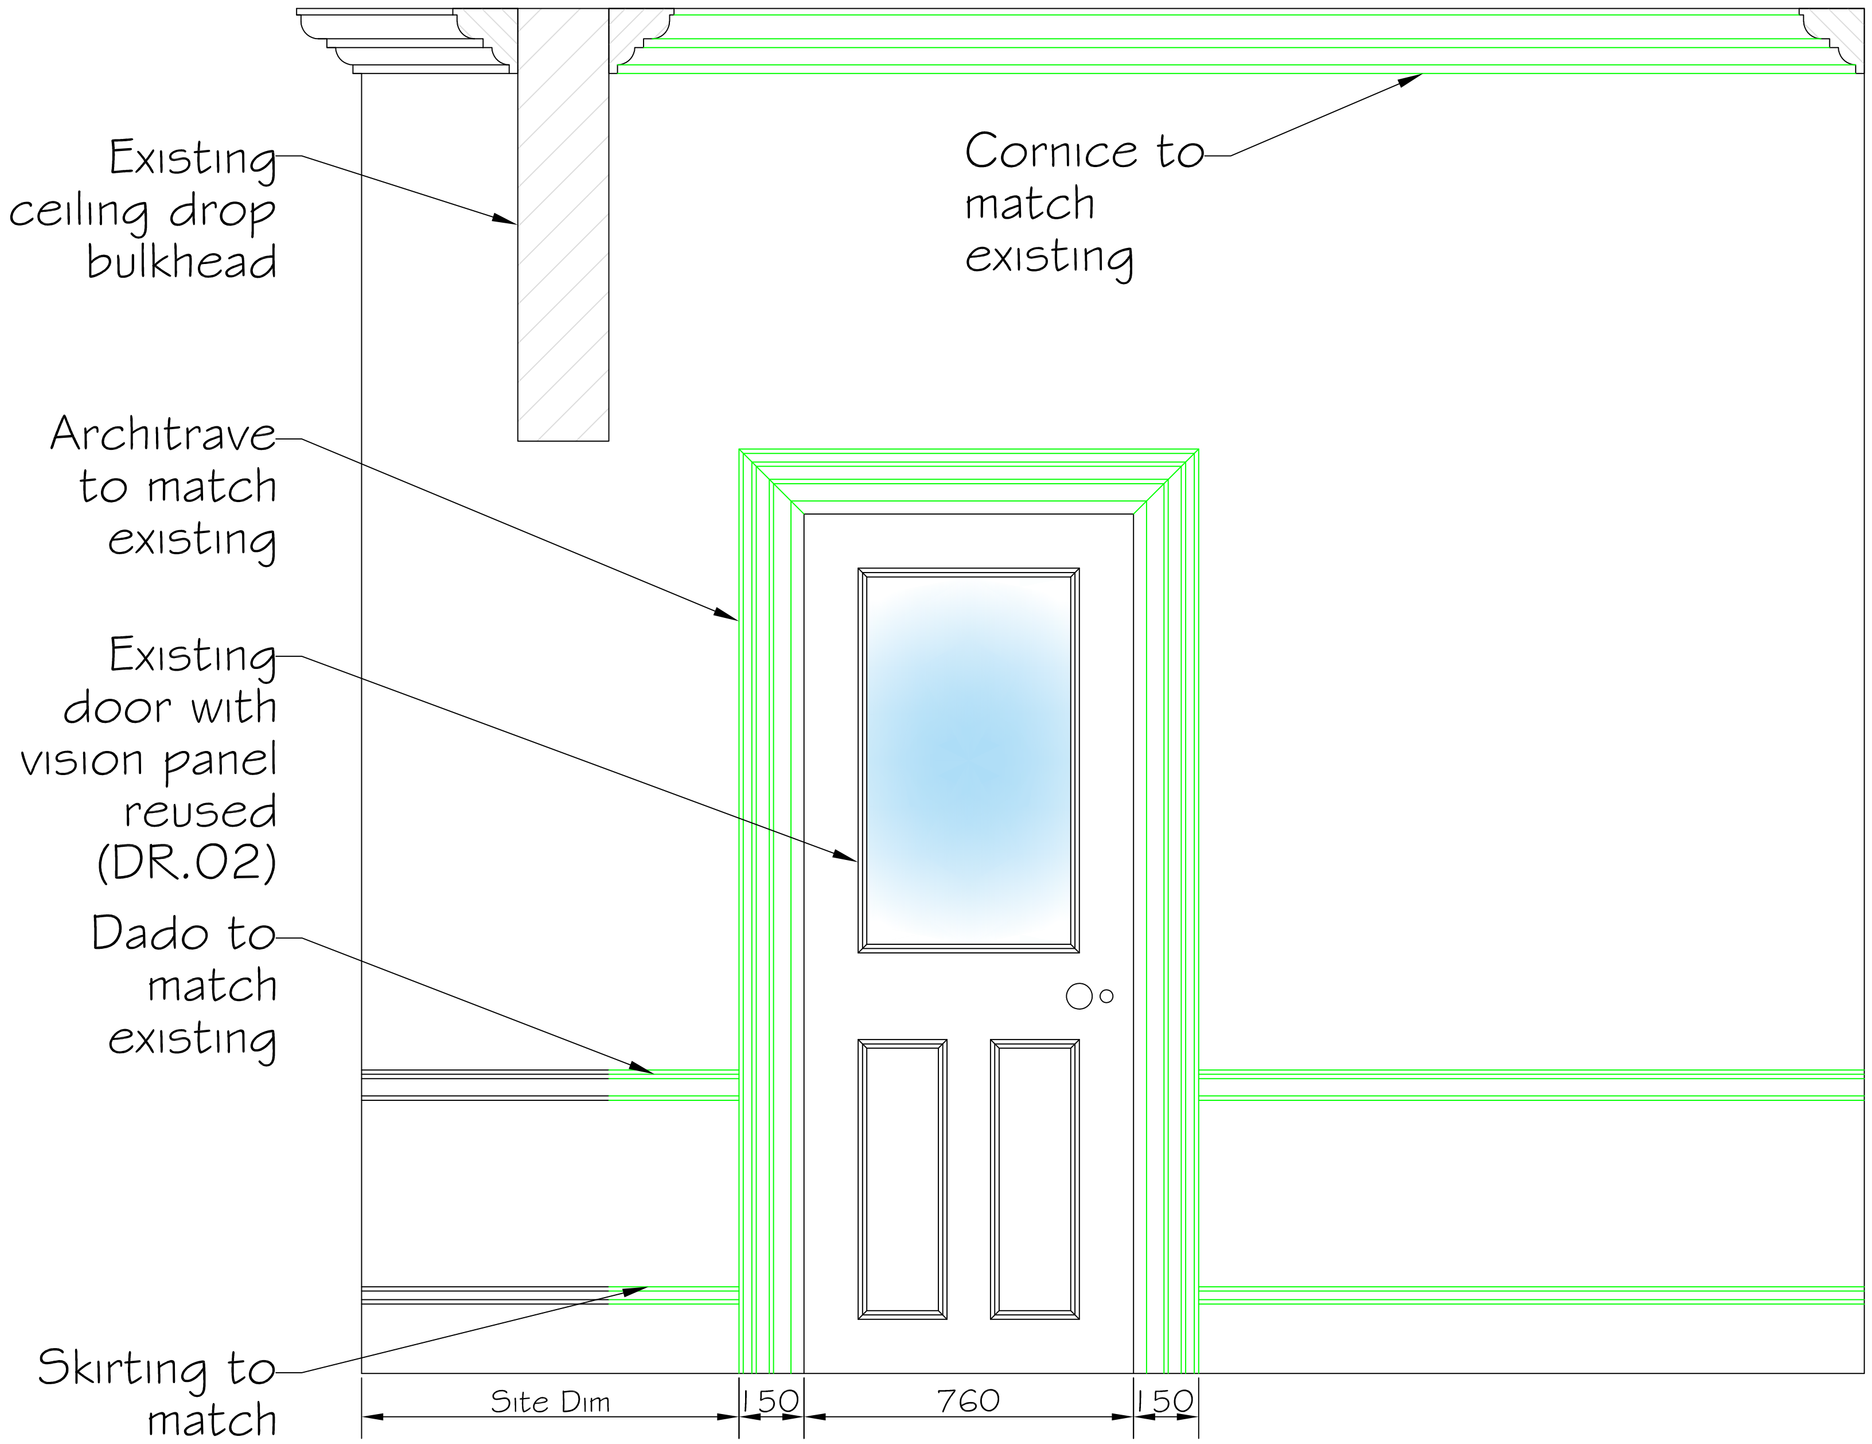

Proposed Office Glazed Elevation
1:10

BDS Architecture & Interior Design
Third Floor, Fitz Eylwin House
25 Holborn Viaduct, London EC1A 2BP
T: +44 (0)20 7353 9841
W: www.bds-architecture.com

CLIENT:
3 Verulam Buildings

PROPERTY:
1 Verulam Buildings, Gray's Inn, London WC1R 5NT

DRAWING TITLE:
Office Glazed Elevation Detail

REV:	DATE:	DESCRIPTION:
A	12.07.19	Glazed screen omitted form elevation.

NOTES:
No dimensions are to be scaled from this drawing. All dimensions are to be checked on site, where discrepancy occurs between specification and drawings the supervising officer must be notified.

SCALE @ A1:	DATE:	DRAWN:	CC
Varies	28.05.19	CHECKED:	PR

DRAWING NUMBER:	REV:
10229-DD01	A