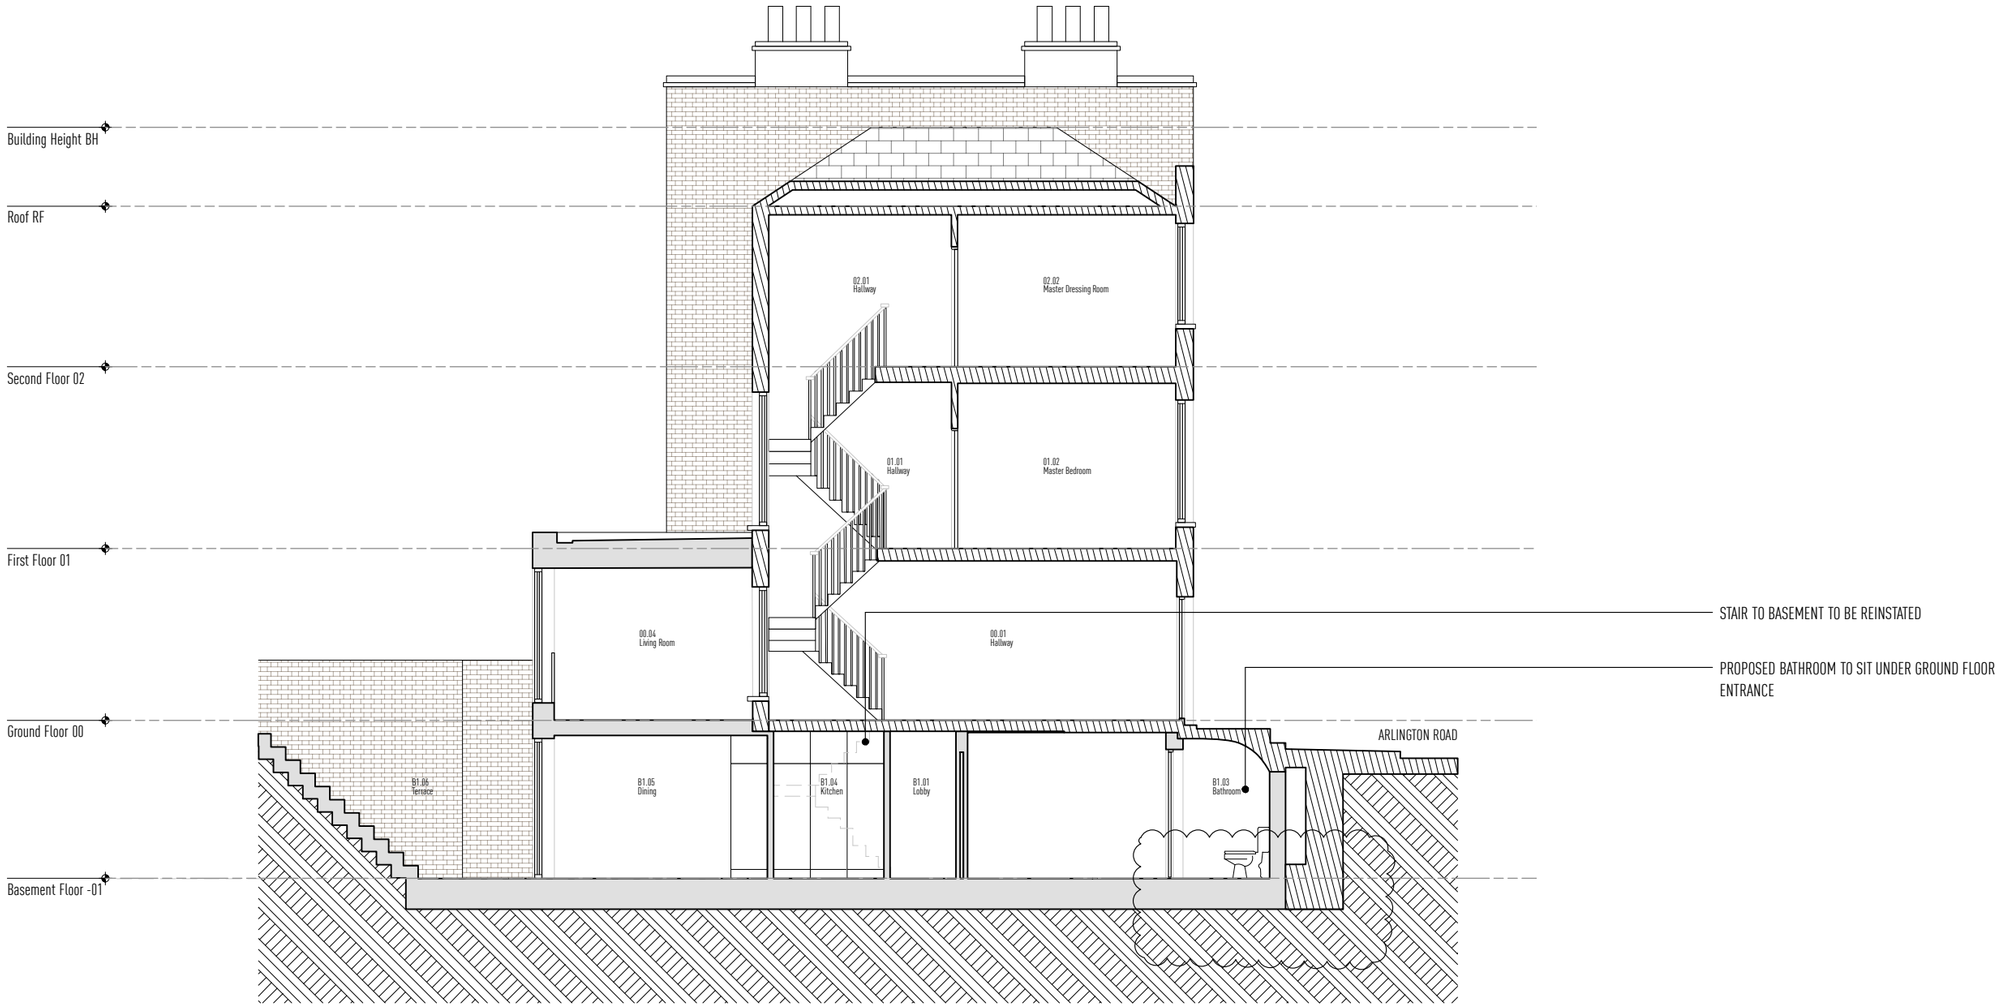

01 - Proposed Section AA

1:100 @ A3

0m 2m 5m 10m 20m

Revisions

P1 25/02/19 Issued for Planning
P2 15/07/19 Front lightwell levels reverted to existing

Notes

Information contained within this drawing is the sole copyright of OWAL Architects Ltd. and is not to be reproduced without express permission. No implied licence exists. This drawing not to be used for land transfer or valuation purposes. All dimensions & levels are to be checked on site by the contractor. Issued for purposes indicated only. Drawing errors and omissions to be reported to the architect.

Client
Mr and Mrs J Myerson

Project
131 Arlington Road
Camden

Project Number
248

Drawing Title
General Sections
Proposed Section AA

OWAL
architects
58 Mathings Place 169 Tower Bridge Road London SE1 3JB
+44 (0) 207 3787 007
studio@owal.london
www.owal.london

Status: Planning
Drawn: HT
Checked: DL
Scale: 1:100 @ A3
Date: 25/2/19
Drawing Number: 248-GS01
Revision: P2