RevNo	Revision note	Date	Signature	Checked

Nr23 Back Elevation As Proposed

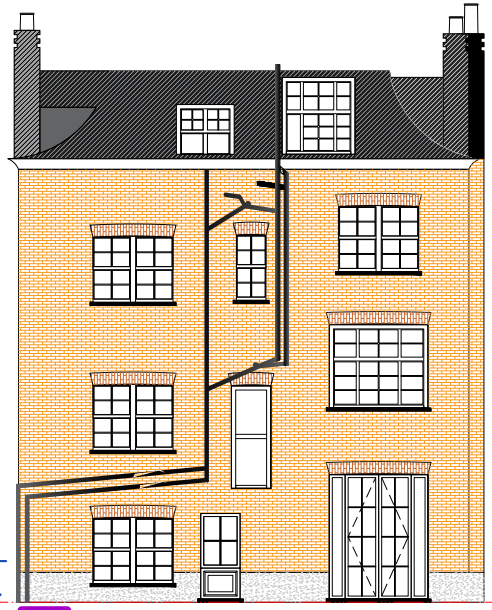

Nr23 Back Elevation As Existing

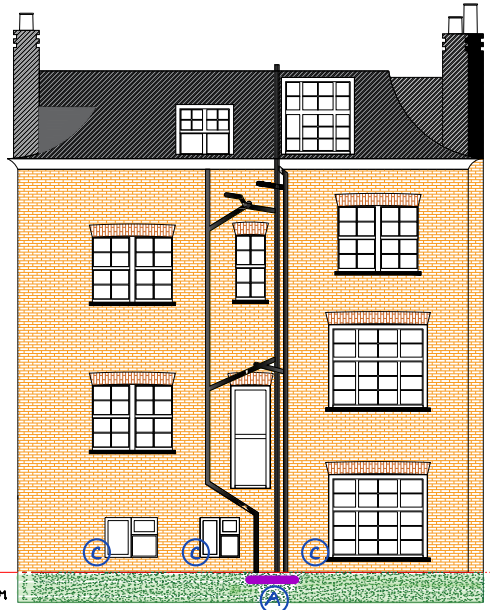

GENERAL DESCRIPTION

1. Move and replace existing rain / waste water pipes and move man hole (marked PURPLE) from position (A) to (B) in consultation with Thames Water and structural engineer.
2. Lower current terrace level c 90 cm to match current lower ground floor slab. Works are essential and structurally required as earth standing against the brink walls (marked GREEN) causes water ingress and damp in the lower ground flat.
3. Replace existing lower ground windows with new / energy efficient wooden windows or terrace doors (C)

All windows and doors will match existing design to ensure that character of conservation area is maintained.

FILE NAME Nr23 HHG-2.dwg	FSCM NO	SHEET 0001	SCALE 1:50
SIZE			
DRAWN 22.06.2019			
CHECK		Nr23 Hampsted Hill	
APPR			
ISSUED			
REV		DWG NO 0002- D	
CONTRACT NO			