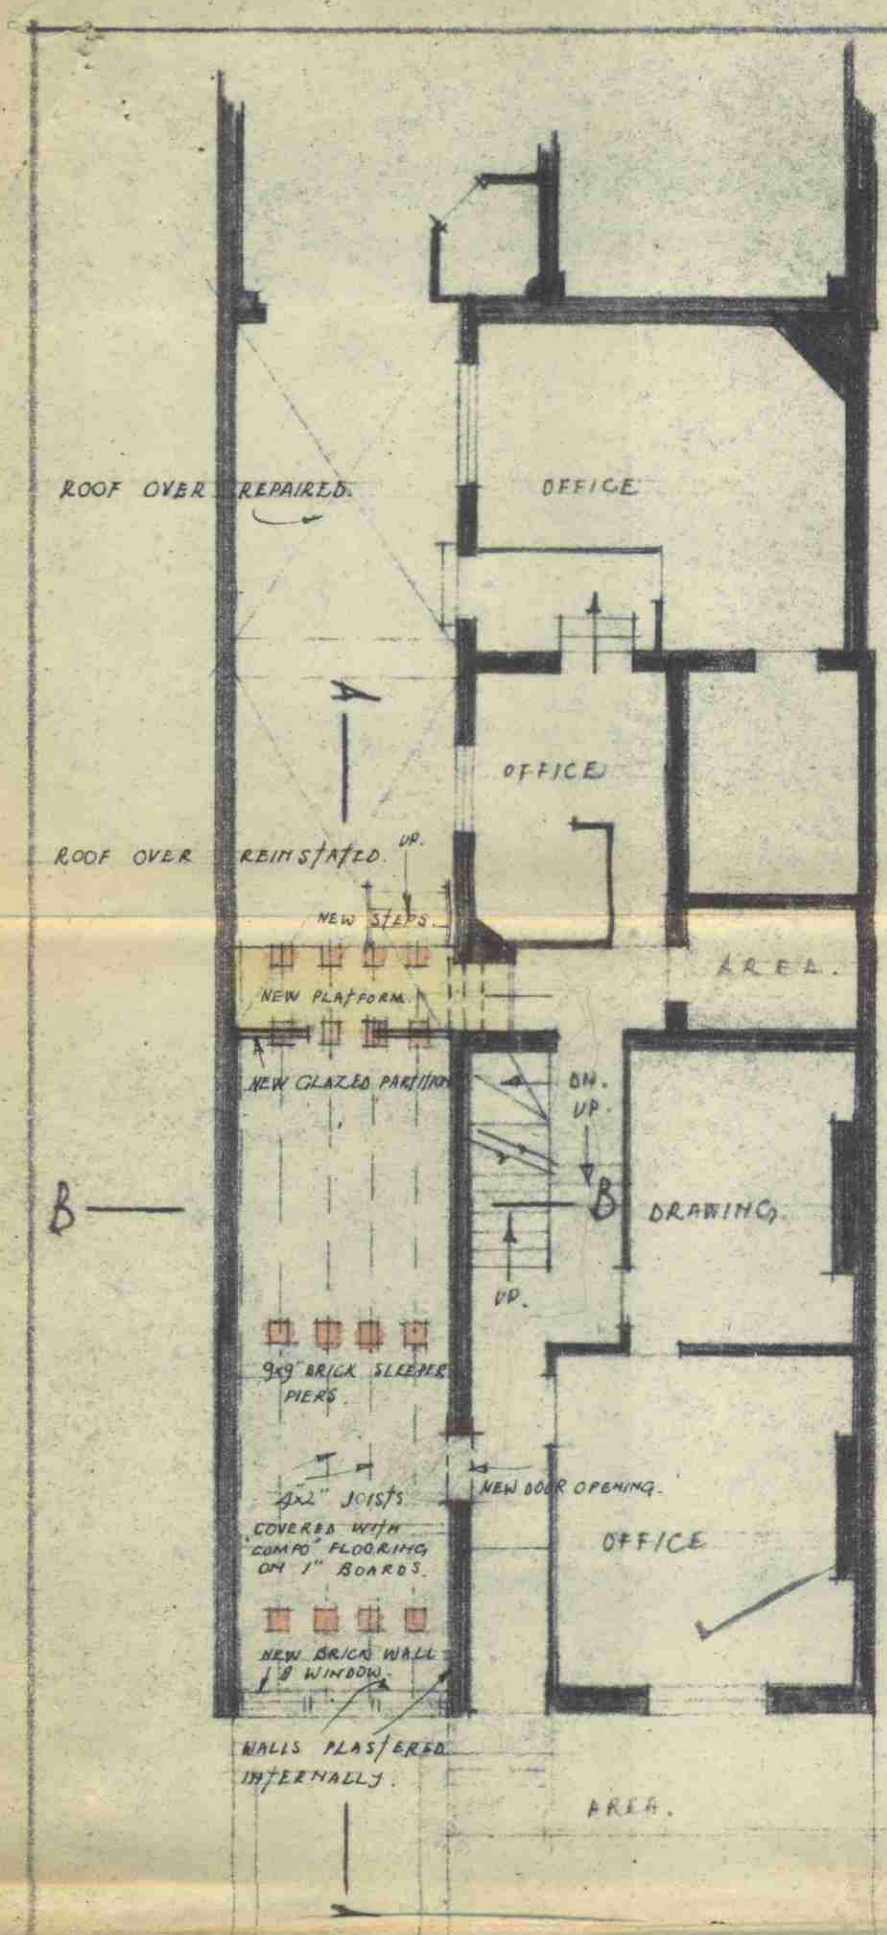

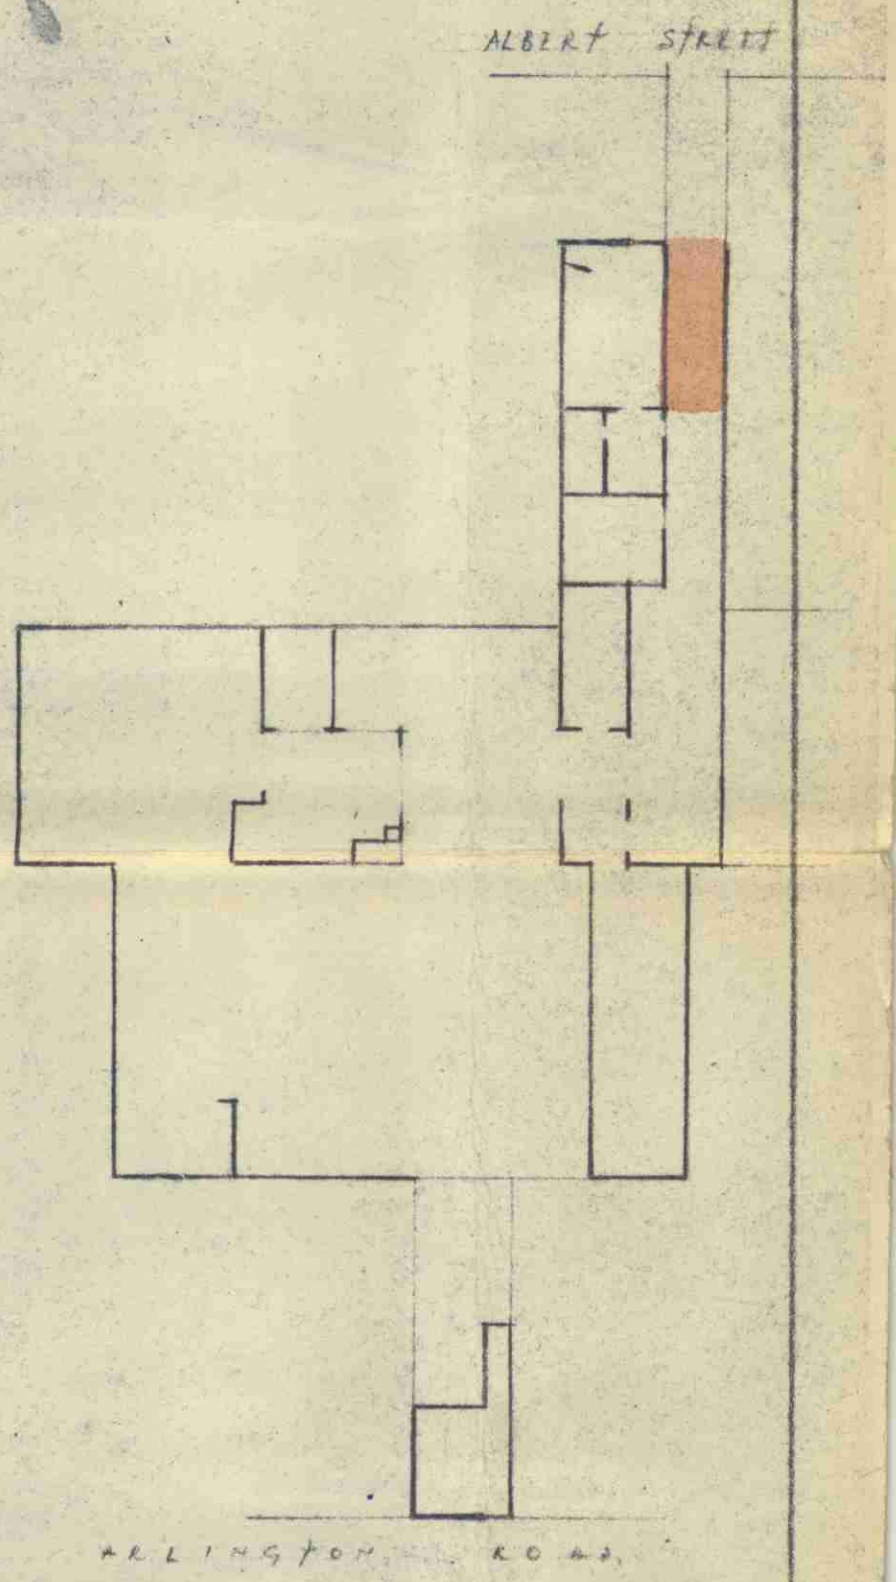

BLOCK PLAN.
SCALE 32 FEET TO ONE IN.

ENTRANCE.

ALBERT STREET.

PROPOSED CONVERSION OF COVERED WAY (PART) INTO A DRAWING OFFICE @ 84 ALBERT STREET. CAMDEN TOWN.

ATHERTON & BRENCHLEY A/A.R.I.B.A. A/A.M.T.P.I.
CHARTERED ARCHITECTS & PLANNING CONSULTS.
9 MANSFIELD STREET PORTLAND PLACE. W.1.
DRAWING NO. 275/47/20. DATE. 5.9.49 RG.
SCALE 8 FEET TO 1 INCH.

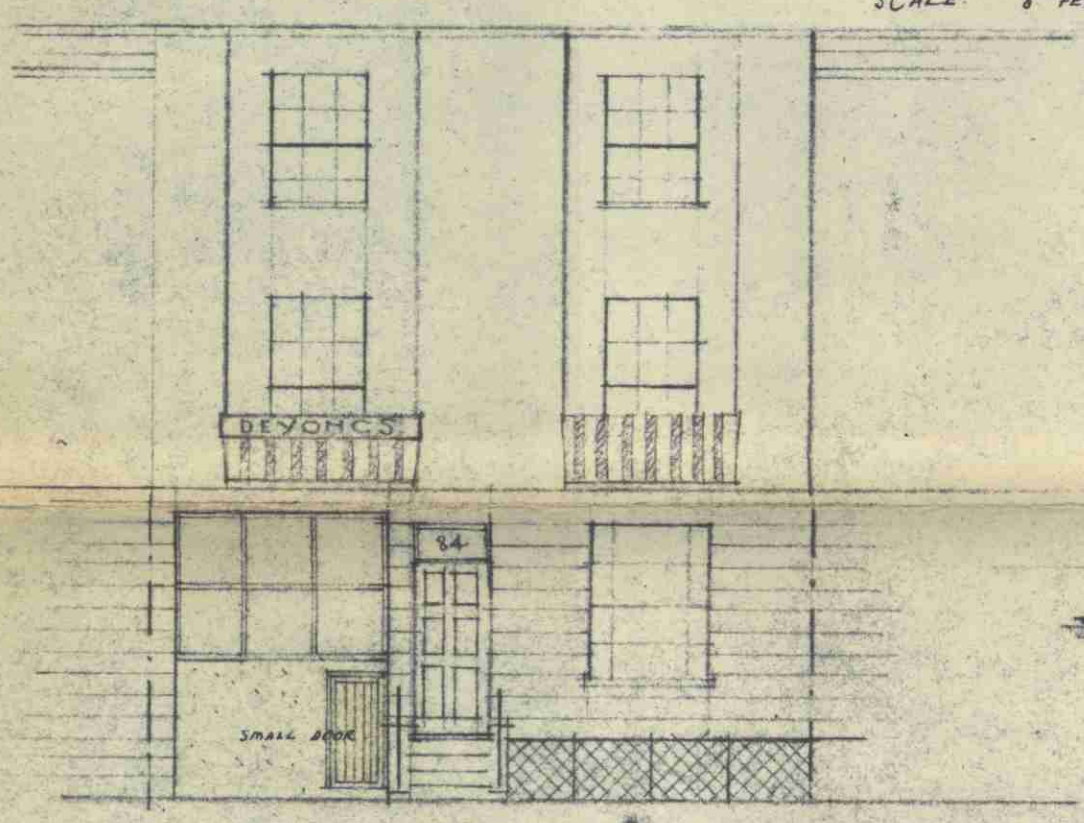

ELEVATION.

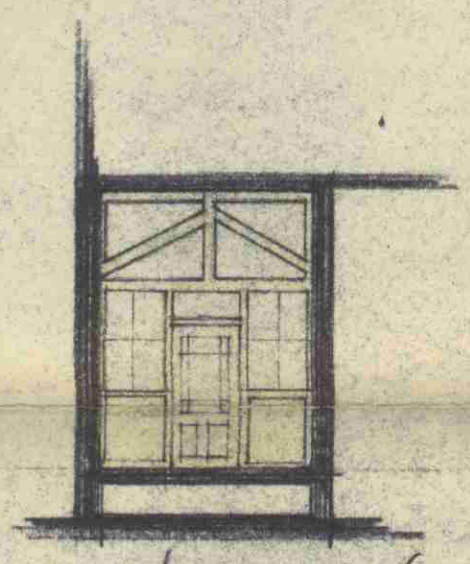

SECTION B.B. (SHEWING GLAZED PARTITION)

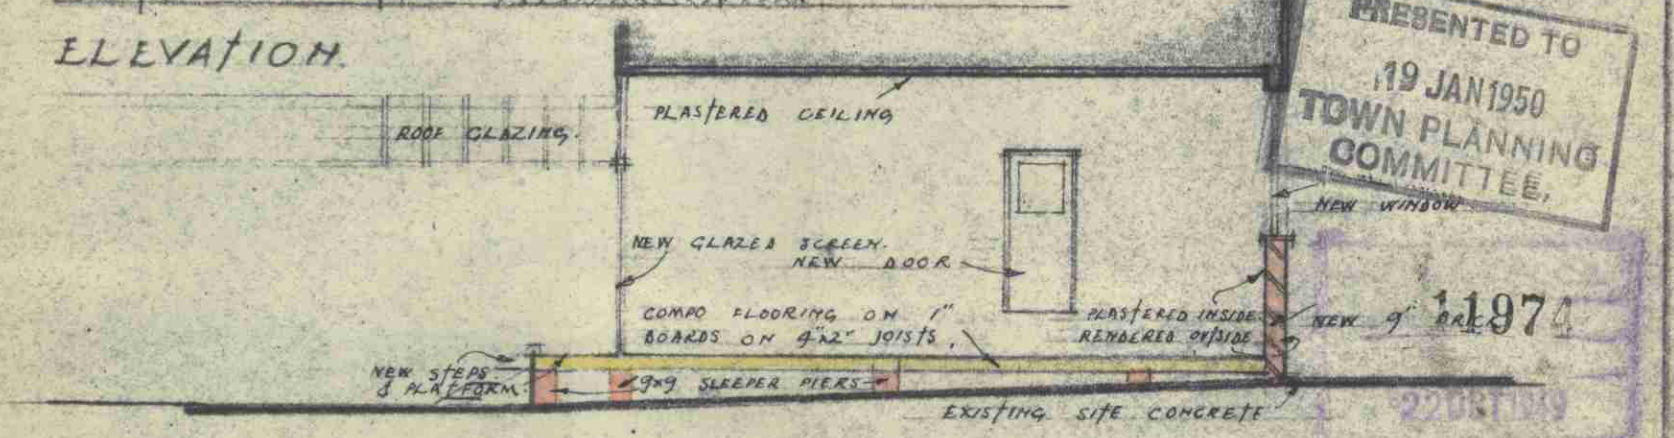

SECTION A.A.

PRESENTED TO
19 JAN 1950
TOWN PLANNING COMMITTEE.
1974
22 OCT 1949