All dimensions to be checked on site

No dimension to be scaled from this drawing unless otherwise indicated

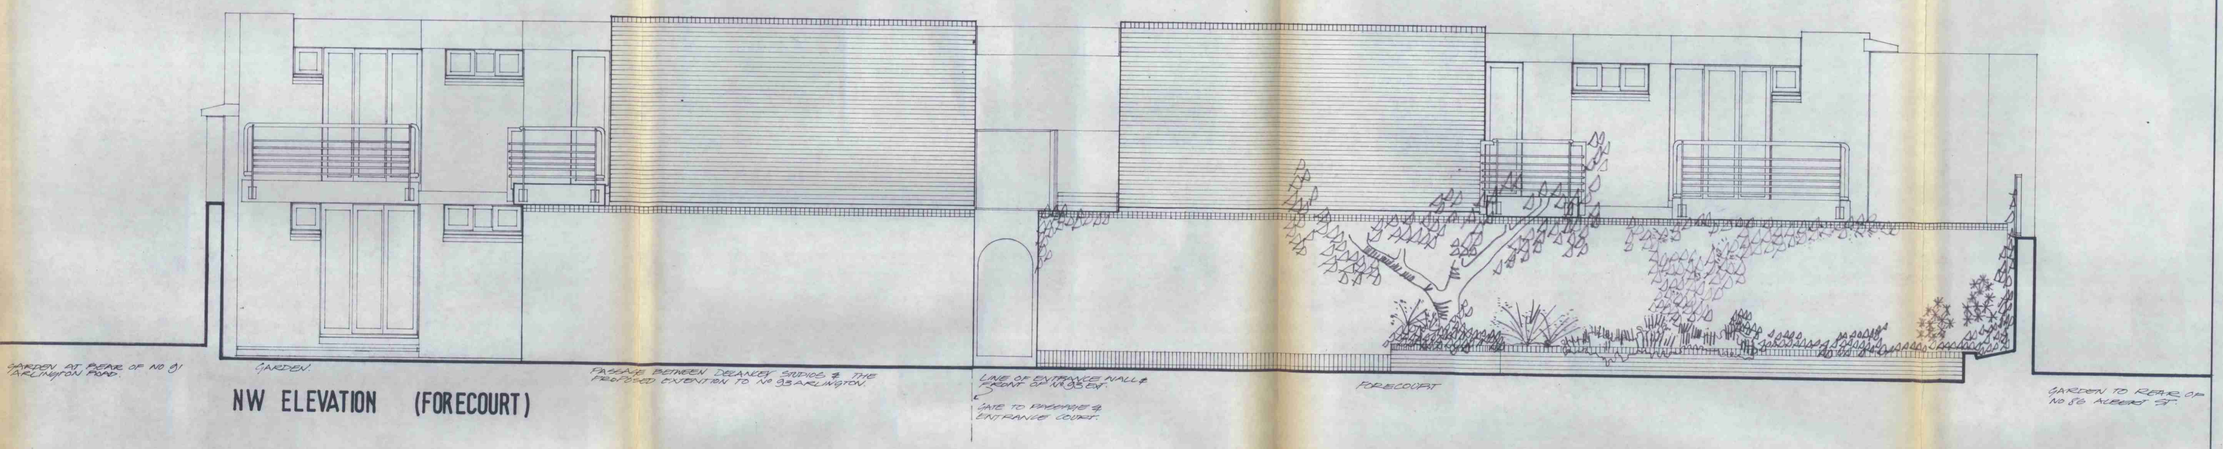

NW ELEVATION (FORECOURT)

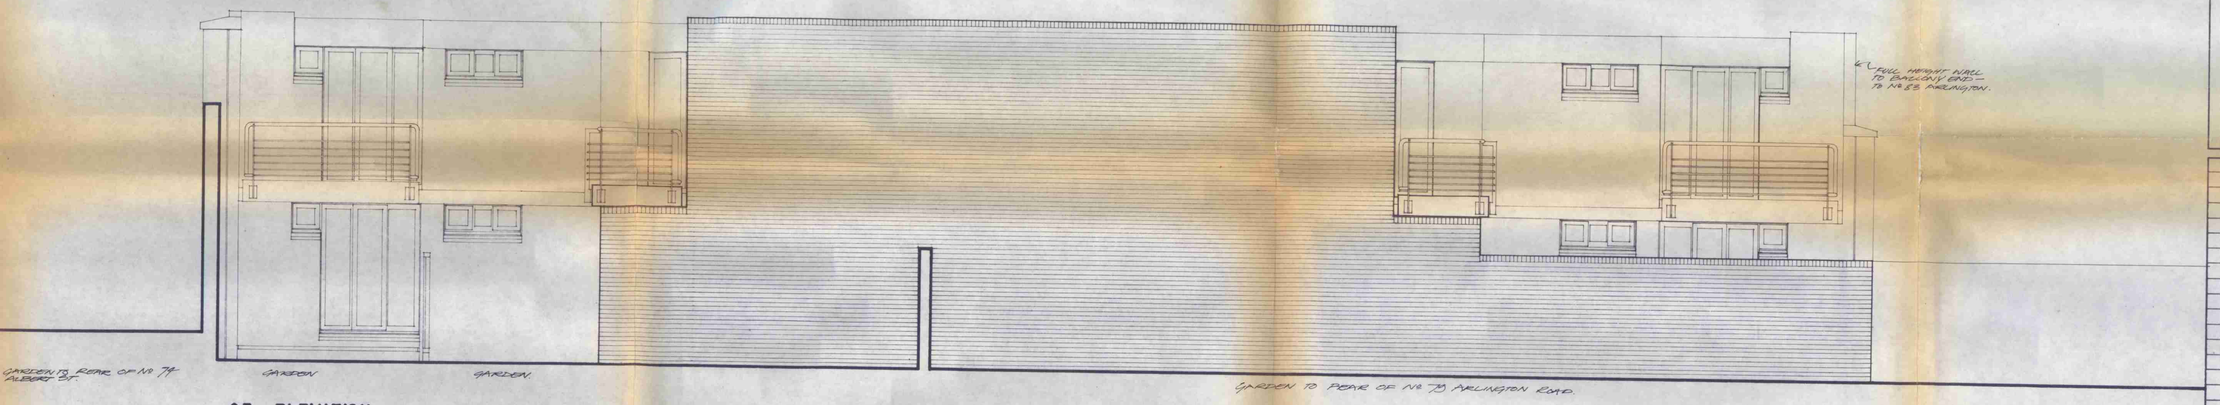

SE ELEVATION

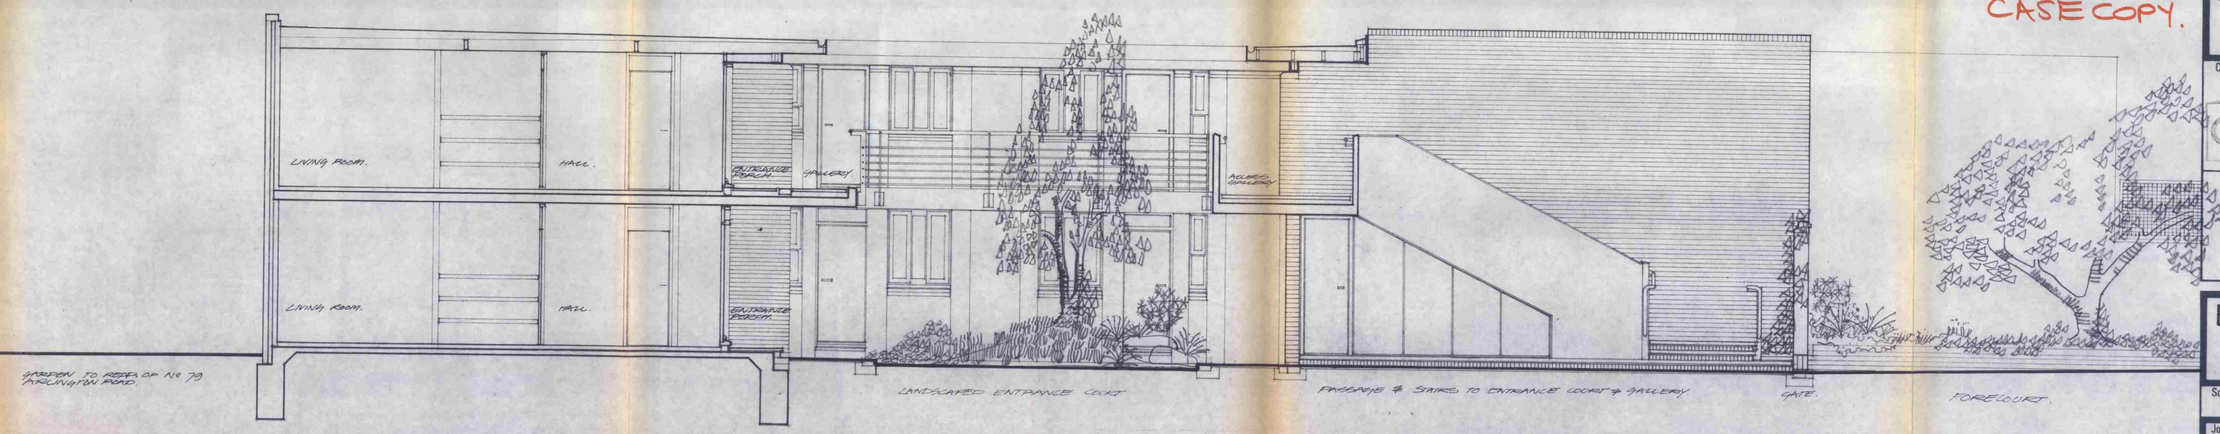

SECTION THRO' ENTRANCE COURT

LONDON BOROUGH OF CAMDEN
TOWN AND COUNTRY PLANNING ACTS
- 4 APR 1978
PLANS APPROVED ~~NOT APPROVED~~
ON BEHALF OF THE COUNCIL

CASE COPY.

Revision

DELANCEY STUDIOS

Consultant

CTP/J11/25/E/26141

LONDON BOROUGH OF CAMDEN
A Rigby RS MA DipTP(London) RIBA
Director of Architecture
Old Town Hall High Holborn WC1 7BG
Telephone 01-405 3411

ELEVATIONS

Scale	Date	Drawn	Checked
1:50	April 78		

Job no	
S.621	112