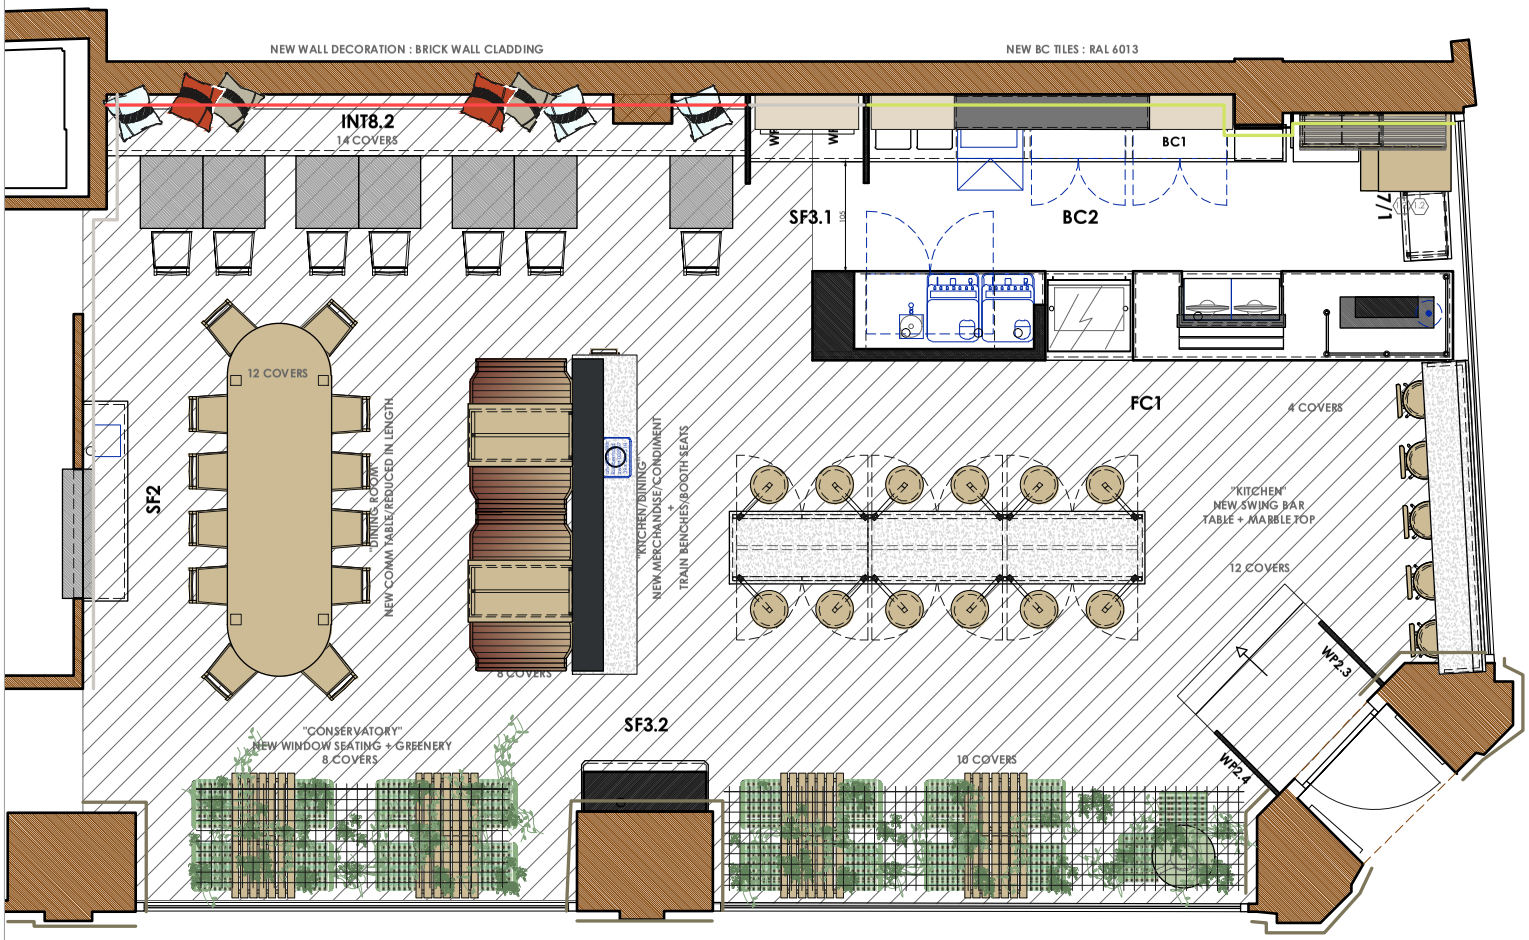

ANTIQUES & DESIGN
EMOCREATIVE INTERIORS®

WALL FINISHES INTERIOR

BASIC PLASTER
OYSTER WHITE/BEIGE GREY

ACCENT PLASTER
GREEN

NEW BRICK WALL

NEW BC TILES

WALL FINISHES EXTERIOR

ACCENT PLASTER
GREEN

PROJECT
LPQ TOTTENHAM

TITLE
NEW WALL FINISHES

SCALE	1:50	FASE	VO4
REFERENCE:	P/QUK EV		
DATE:	2019 05/03	ITEM:	8.

No part, of any kind whatsoever, of the above design may be reproduced and/ or published by means of printing, photocopying or in any other way without the prior written permission of Antiques & Design