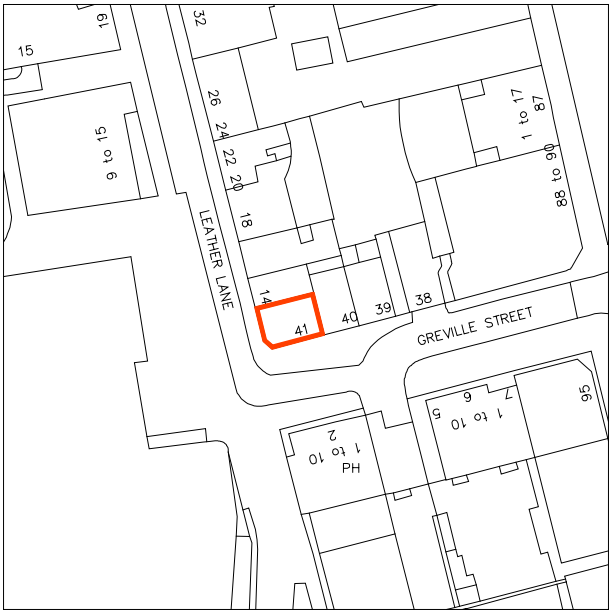

20 0 20 40 60 80 100

Metres

N

REPLACEMENT ENTRANCE DOORS AT
41 GREVILLE STREET
LONDON EC1N 8PJ

LOCATION PLAN

DRAWING NO. 01

SCALE 1:1250 @ A4

DRAWN BY RR 01-08-2019

RICHARD ROBINSON RIBA
RR ARCHITECTS, 3 PACIFIC COURT, RIVERSIDE
SHOREHAM BY SEA, BN43 5RW
01273 452 634 07860 632 542
E-MAIL richard@rr-architects.co.uk

NORTH