This document and its design content is copyright ©. It shall be read in conjunction with all other associated project information including models, specifications, schedules and related consultants documents. Do not scale from documents. All dimensions to be checked on site. Immediately report any discrepancies, errors or omissions on this document to the Originator

Revision

Rev	Issue Name	By	Date

0 10 20 30 40 50 60 70 80 90 100

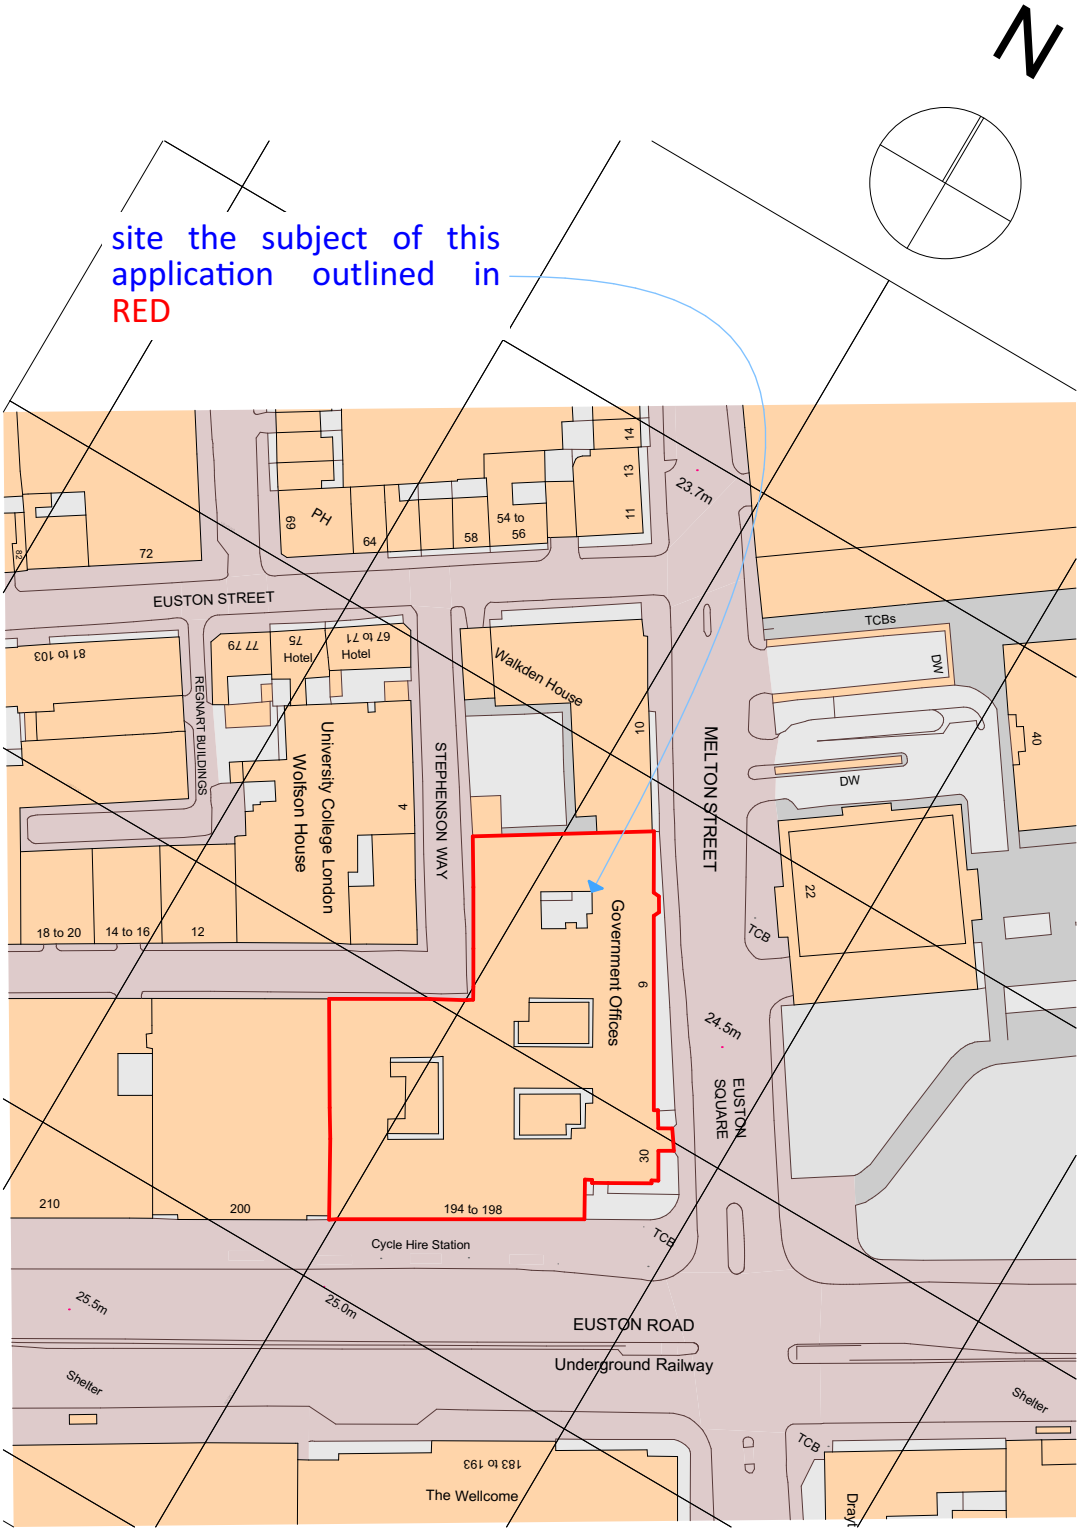

Location Plan 1:1250

WA ARCHITECTS

CHARTERED ARCHITECTS AND PROJECT MANAGERS

THE GRANGE 26 MARKET SQUARE
WESTERHAM KENT TN16 1HB
0 1 9 5 9 5 6 5 0 6 5
info@ waarchitects.co.uk
waarchitects.co.uk

Client
Royal College of General Practitioners

Job Title
Lighting upgrade, Heritage Rooms, 30 Euston Square, London NW1 2FB

Drawing Title
Location Plan

Drawing Status
01-Renovation-Existing

Drawn by	Date	Checked by
L Woodward		B Grinsted

Scales	Paper size
1:1250	**A4**

Project N°	Drawing N°	Revision
1436	**A.07**	