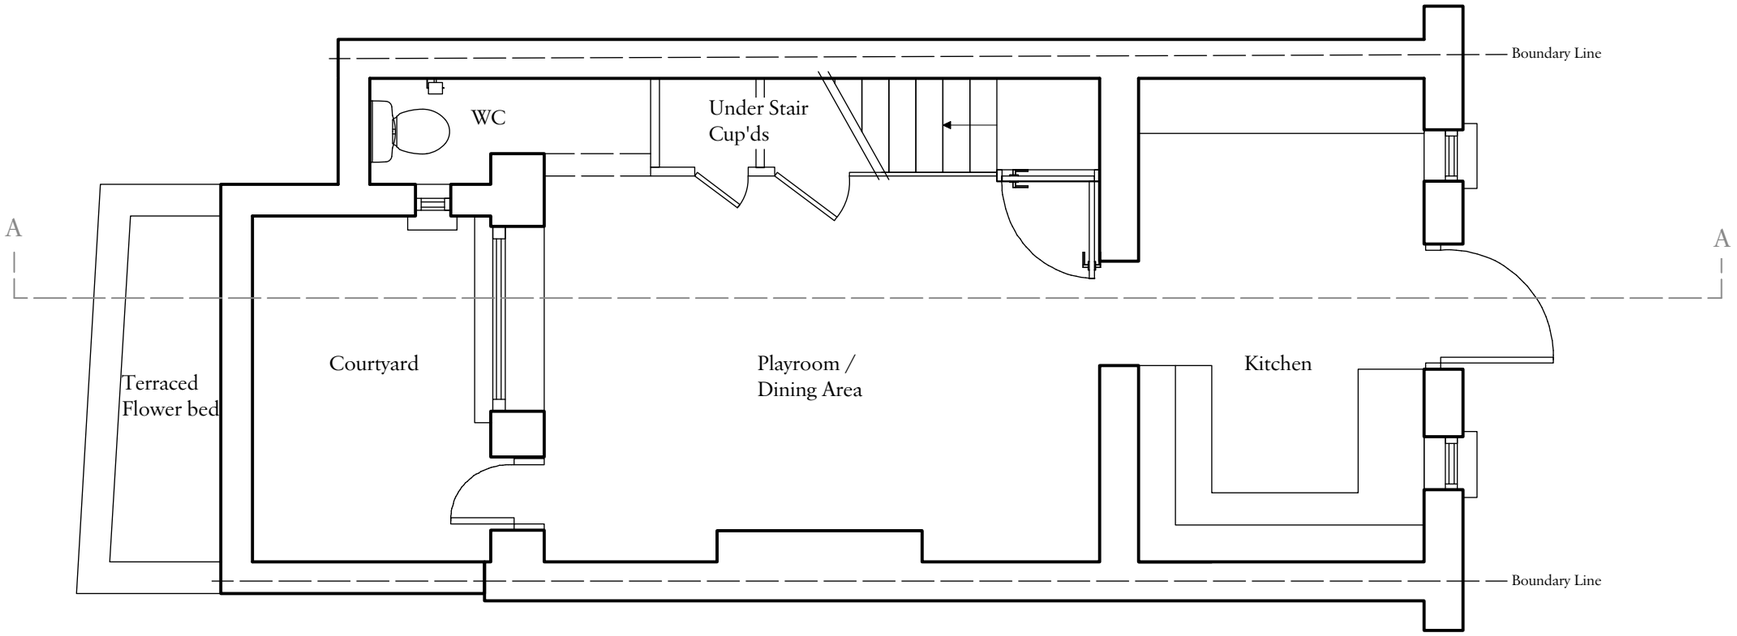

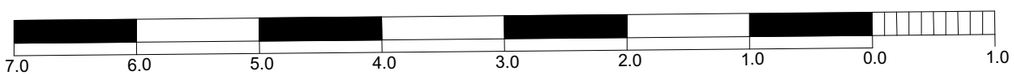

DO NOT SCALE
Verify all dimensions on site

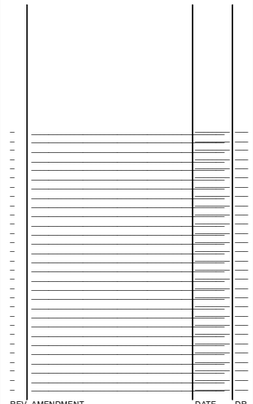

REV	AMENDMENT	DATE	DR

KEY PLAN

PROJECT
35 Willow Road

LOCATION
35 Willow Road, London NW3 1TN

TITLE
Existing Lower Ground Floor Plan

SCALE	DATE	DRAWN
1:50 @ A3	April 2019	GS

DRAWING NO.	REVISION
35WR-E-001	-

STATUS
PLANNING