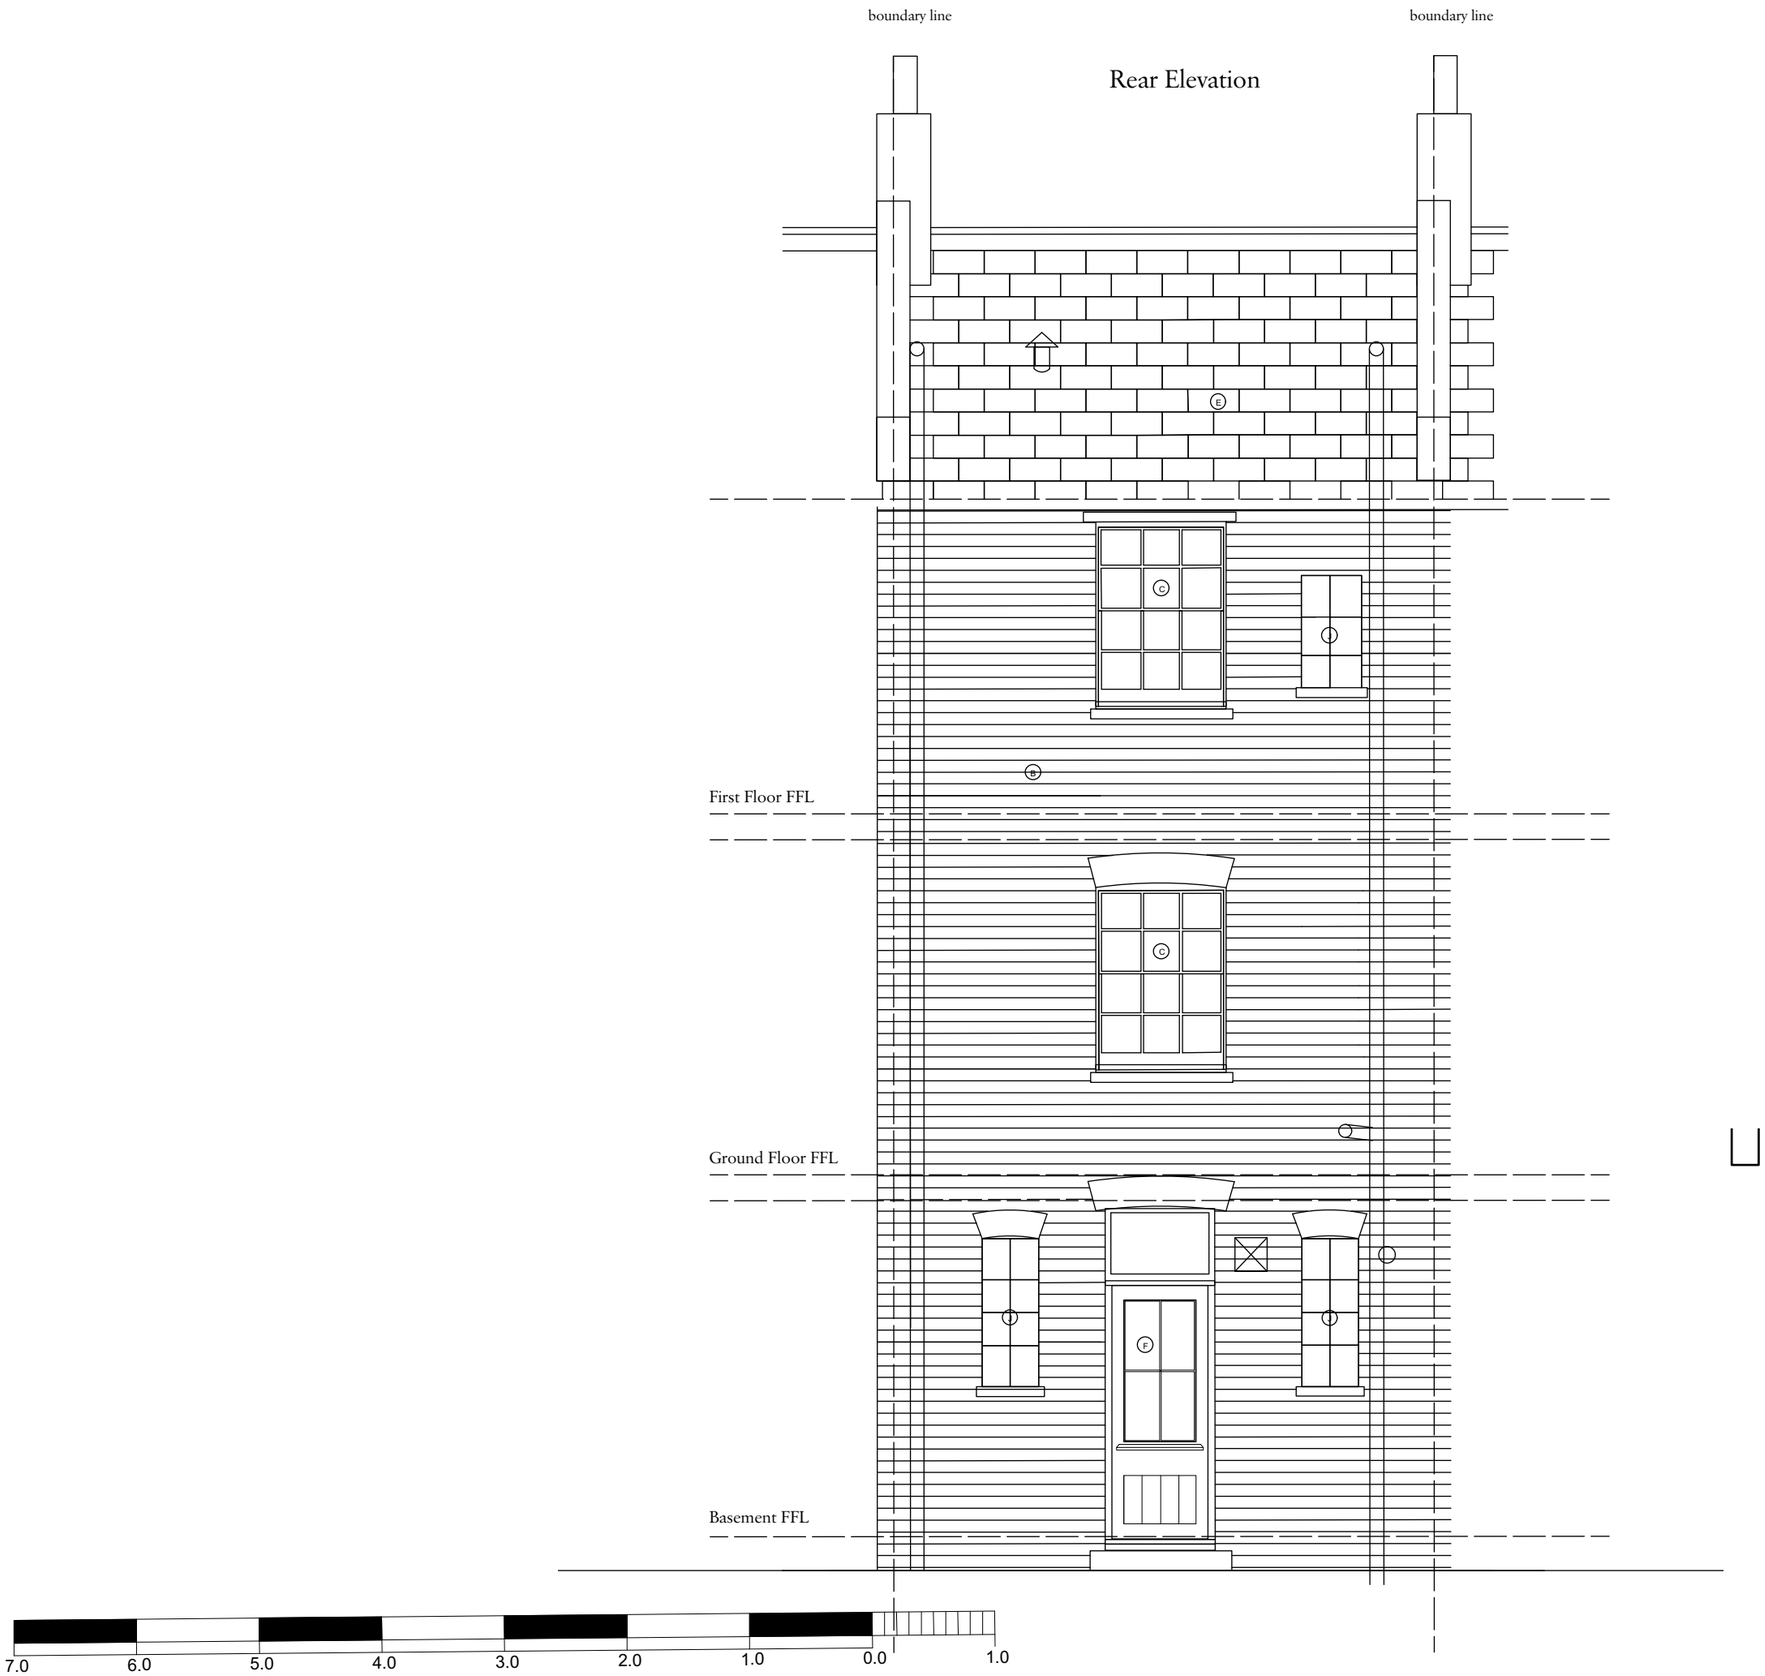

DO NOT SCALE
Verify all dimensions on site

EXISTING MATERIALS

A	painted render
B	brickwork
C	timber framed sash window
D	timber framed casement window
E	roof tiles
F	painted timber door
G	timber framed door
H	flat roof
I	painted brickwork
J	Metal crittall window

PROPOSED MATERIALS

1	aluminium framed sliding door
2	clear glazing
3	roof-lite
4	mineral render
5	timber sash window with obscured glazing
6	flat roof
7	lead lined gutter
8	acid etched walk-on structural glass
9	

REV AMENDMENT DATE DR
KEY PLAN

N

PROJECT
35 Willow Road

LOCATION
35 Willow Road, London NW3 1TN

TITLE
Existing Rear Elevation

SCALE	DATE	DRAWN
1:50 @ A3	April 2019	GS

DRAWING NO.	REVISION
35WR-E-007	-

STATUS
PLANNING