DO NOT SCALE
Verify all dimensions on site

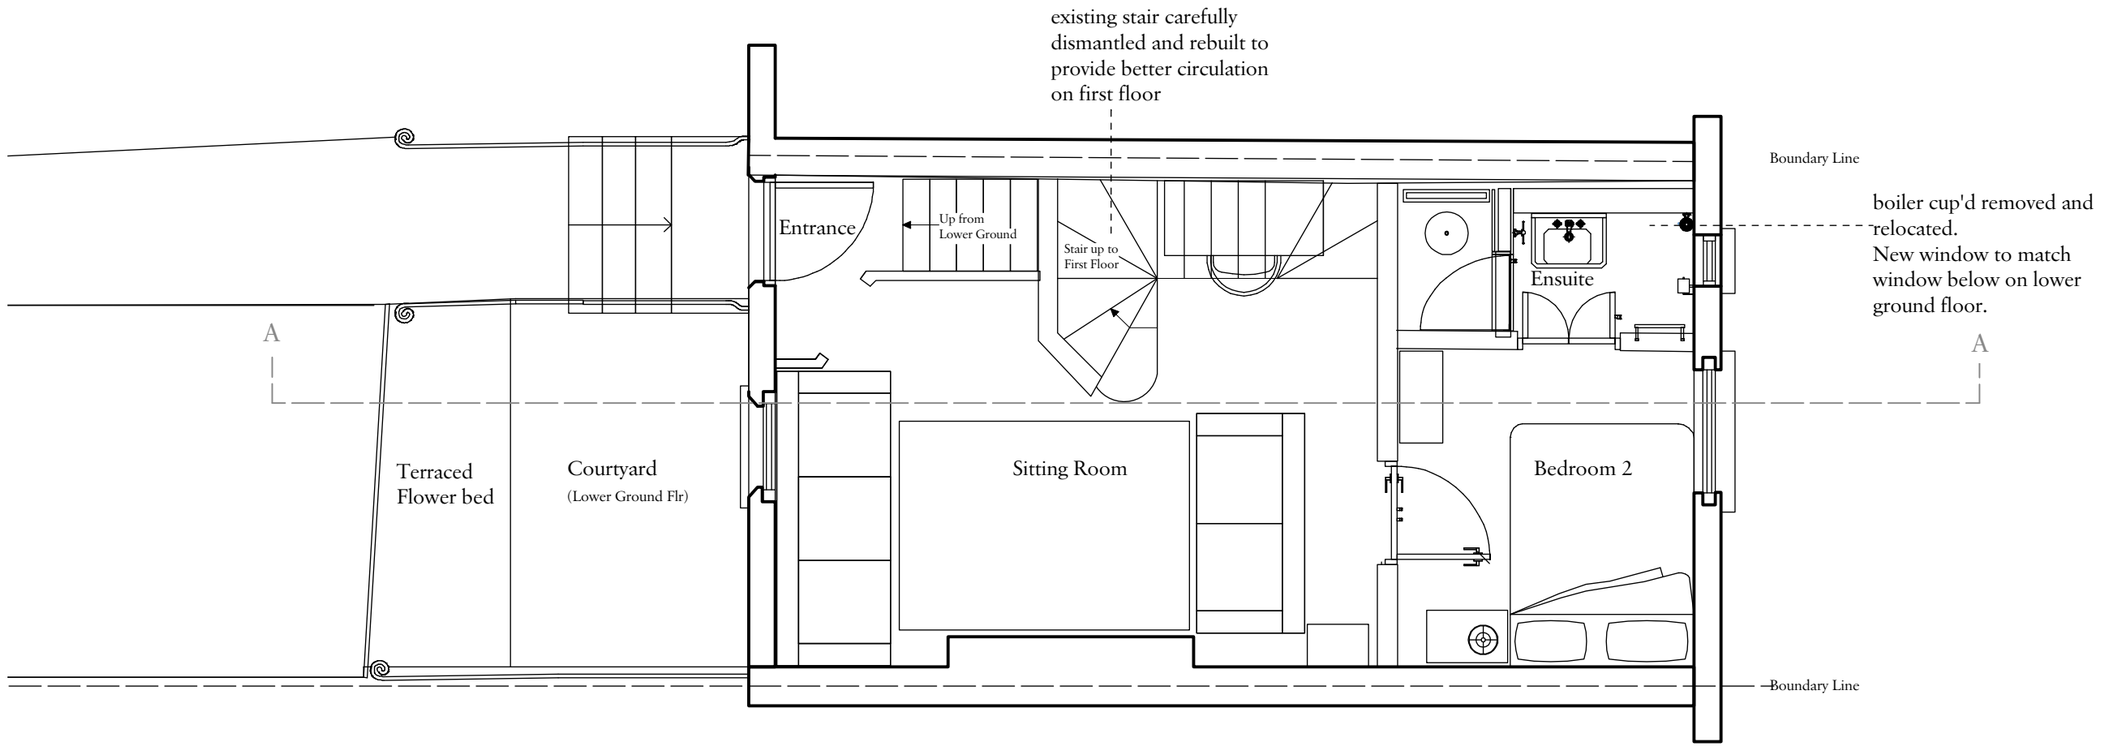

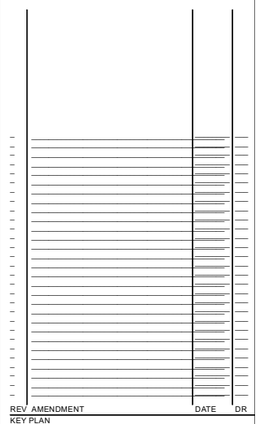

REV AMENDMENT DATE DR
KEY PLAN

N

PROJECT
35 Willow Road

LOCATION
35 Willow Road, London NW3 1TN

TITLE
Proposed Raised Ground Floor Plan

SCALE	DATE	DRAWN
1:50 @ A3	April 2019	GS

DRAWING NO.	REVISION
35WR-P-003	-

STATUS
PLANNING