DO NOT SCALE
Verify all dimensions on site

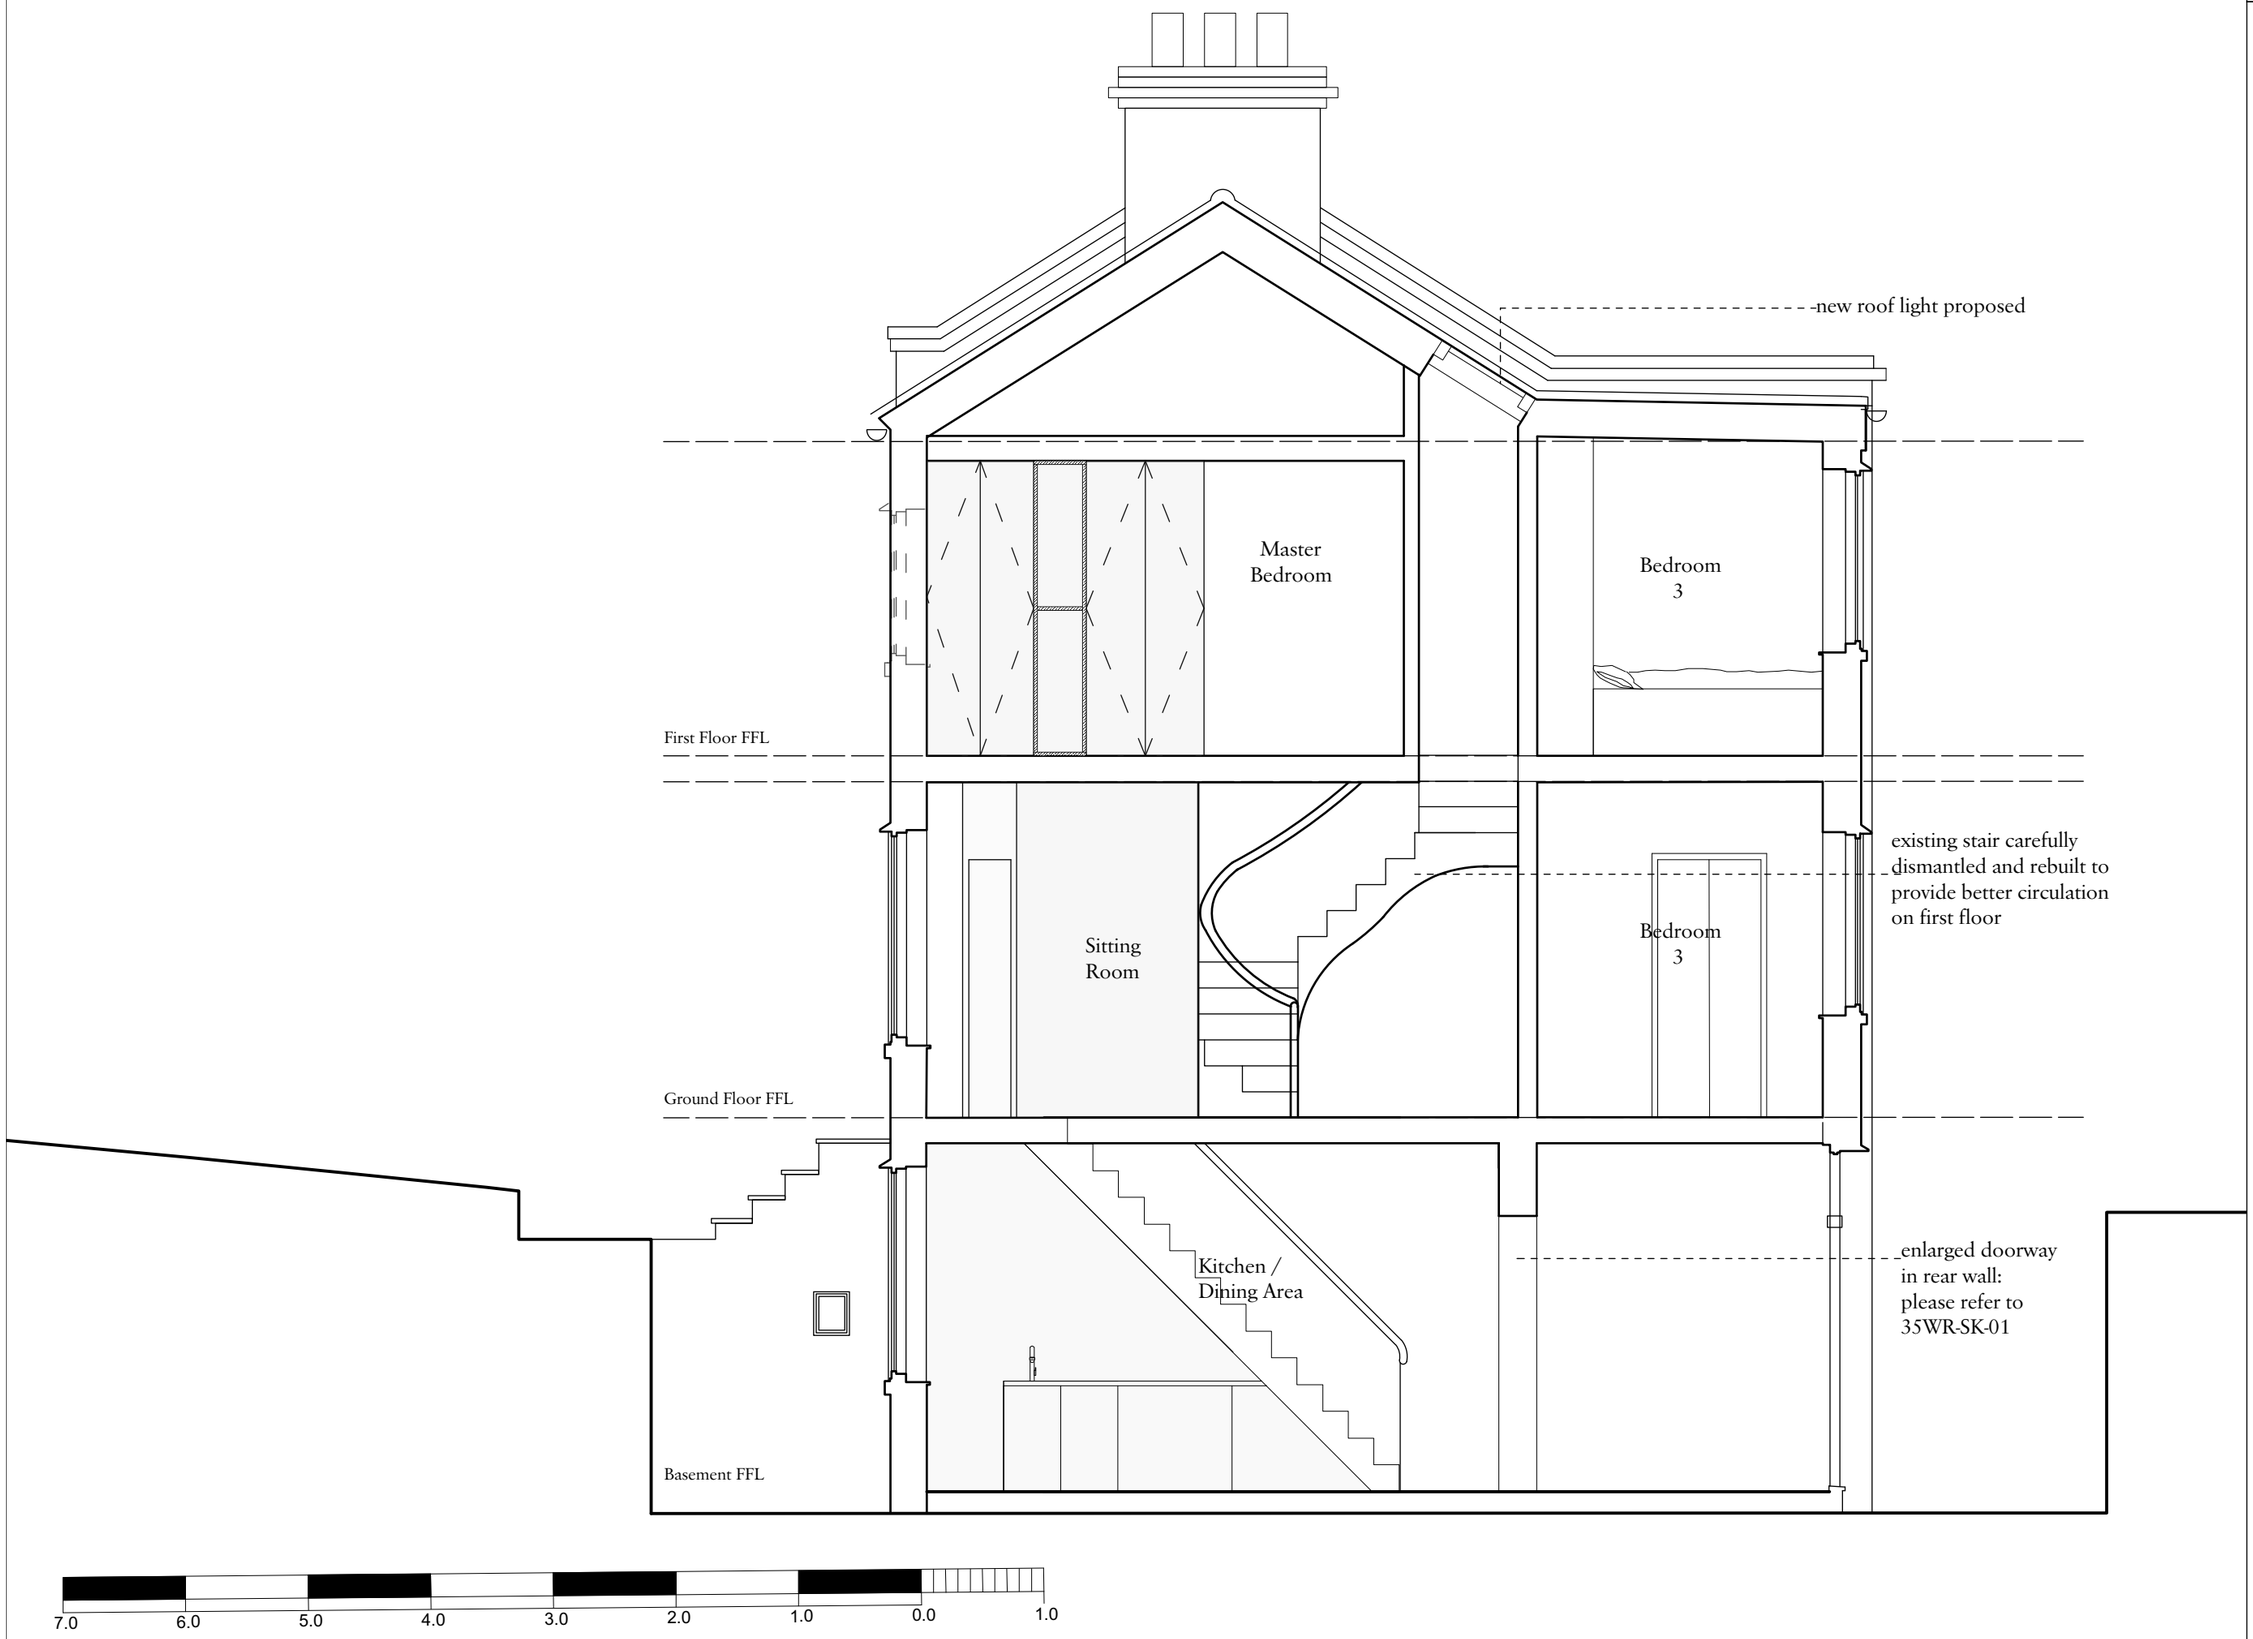

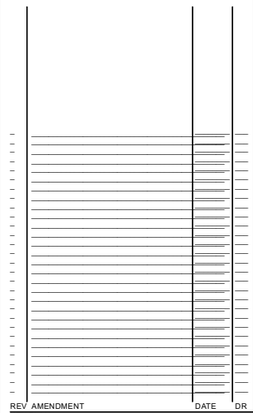

REV	AMENDMENT	DATE	DR

KEY PLAN

PROJECT
35 Willow Road

LOCATION
35 Willow Road, London NW3 1TN

TITLE
Proposed Section B-B

SCALE	DATE	DRAWN
1:50 @ A3	April 2019	GS

DRAWING NO.	REVISION
35WR-P-009	-

STATUS
PLANNING