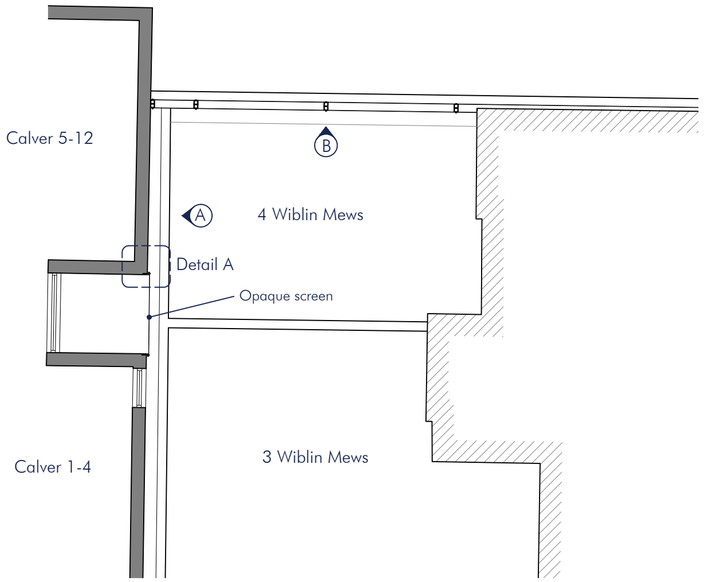

Site Plan
AS PROPOSED
Scale 1:100

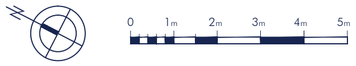

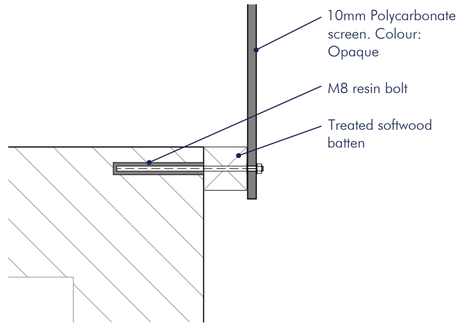

Detail A

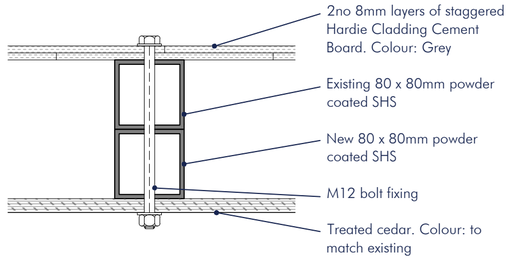

Section AA

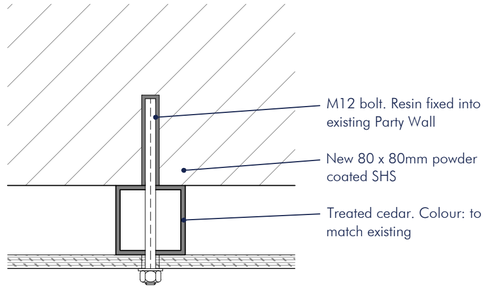

Section BB

Sections/Details
AS PROPOSED
Scale 1:5

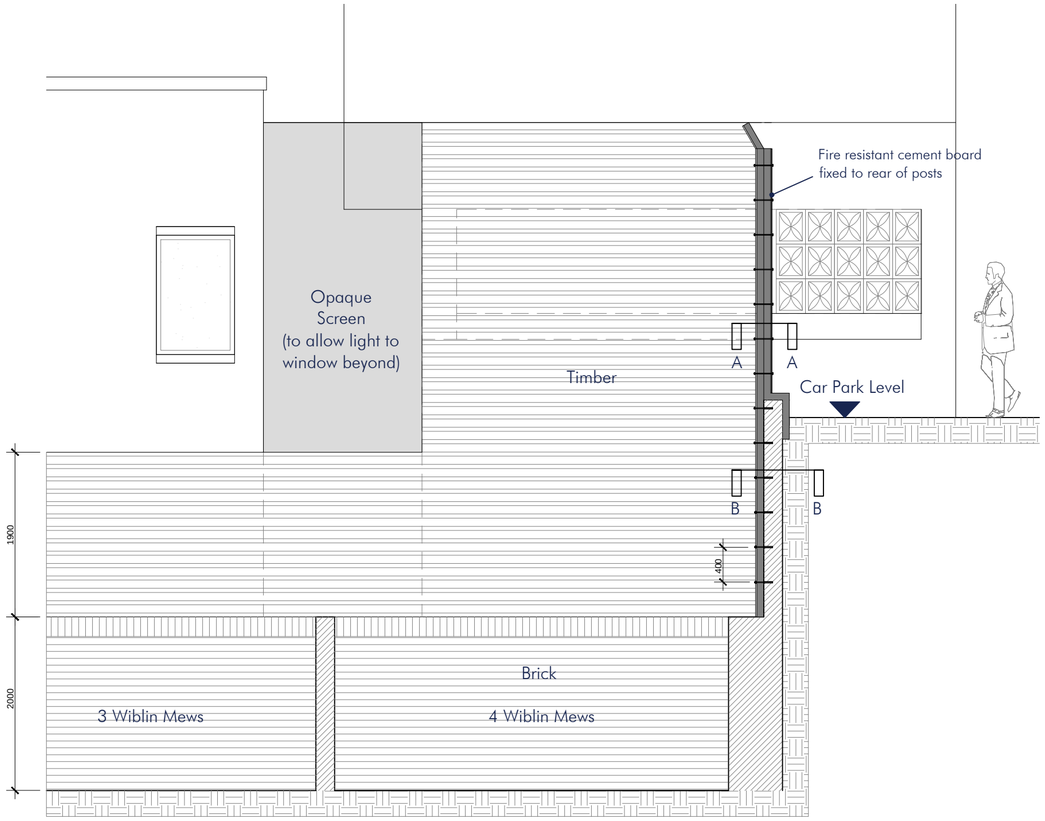

Elevation A
AS PROPOSED
Scale 1:50

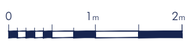

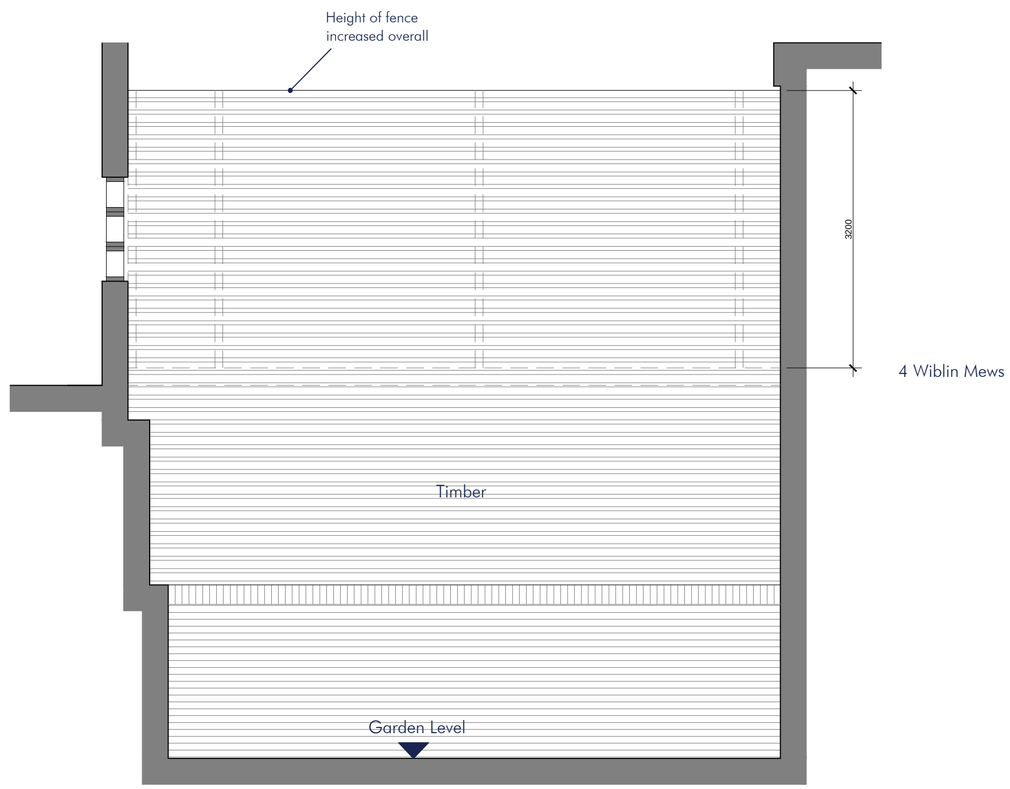

Elevation B
AS PROPOSED
Scale 1:50

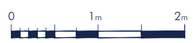

No.	Description	Date
-	-	-

rs studio
t. 07958 186407
e. info@rsout.co.uk
w. www.rsout.co.uk

Drawing Title:
AS PROPOSED

Project Title:
4 Wiblin Mews, Highgate
London,
NW5 1XA

Drawing No.:
1150-LOJ-02

Revision: -
Date: March 2019
Scale: 1:50
Drawn: RSS
Checked: -

This drawing is the copyright of the company and must not be reproduced or used without permission. Annotated dimensions are to be taken in preference to scaled dimensions and site dimensions must be checked before work is commenced

Original Drawing Size: A2