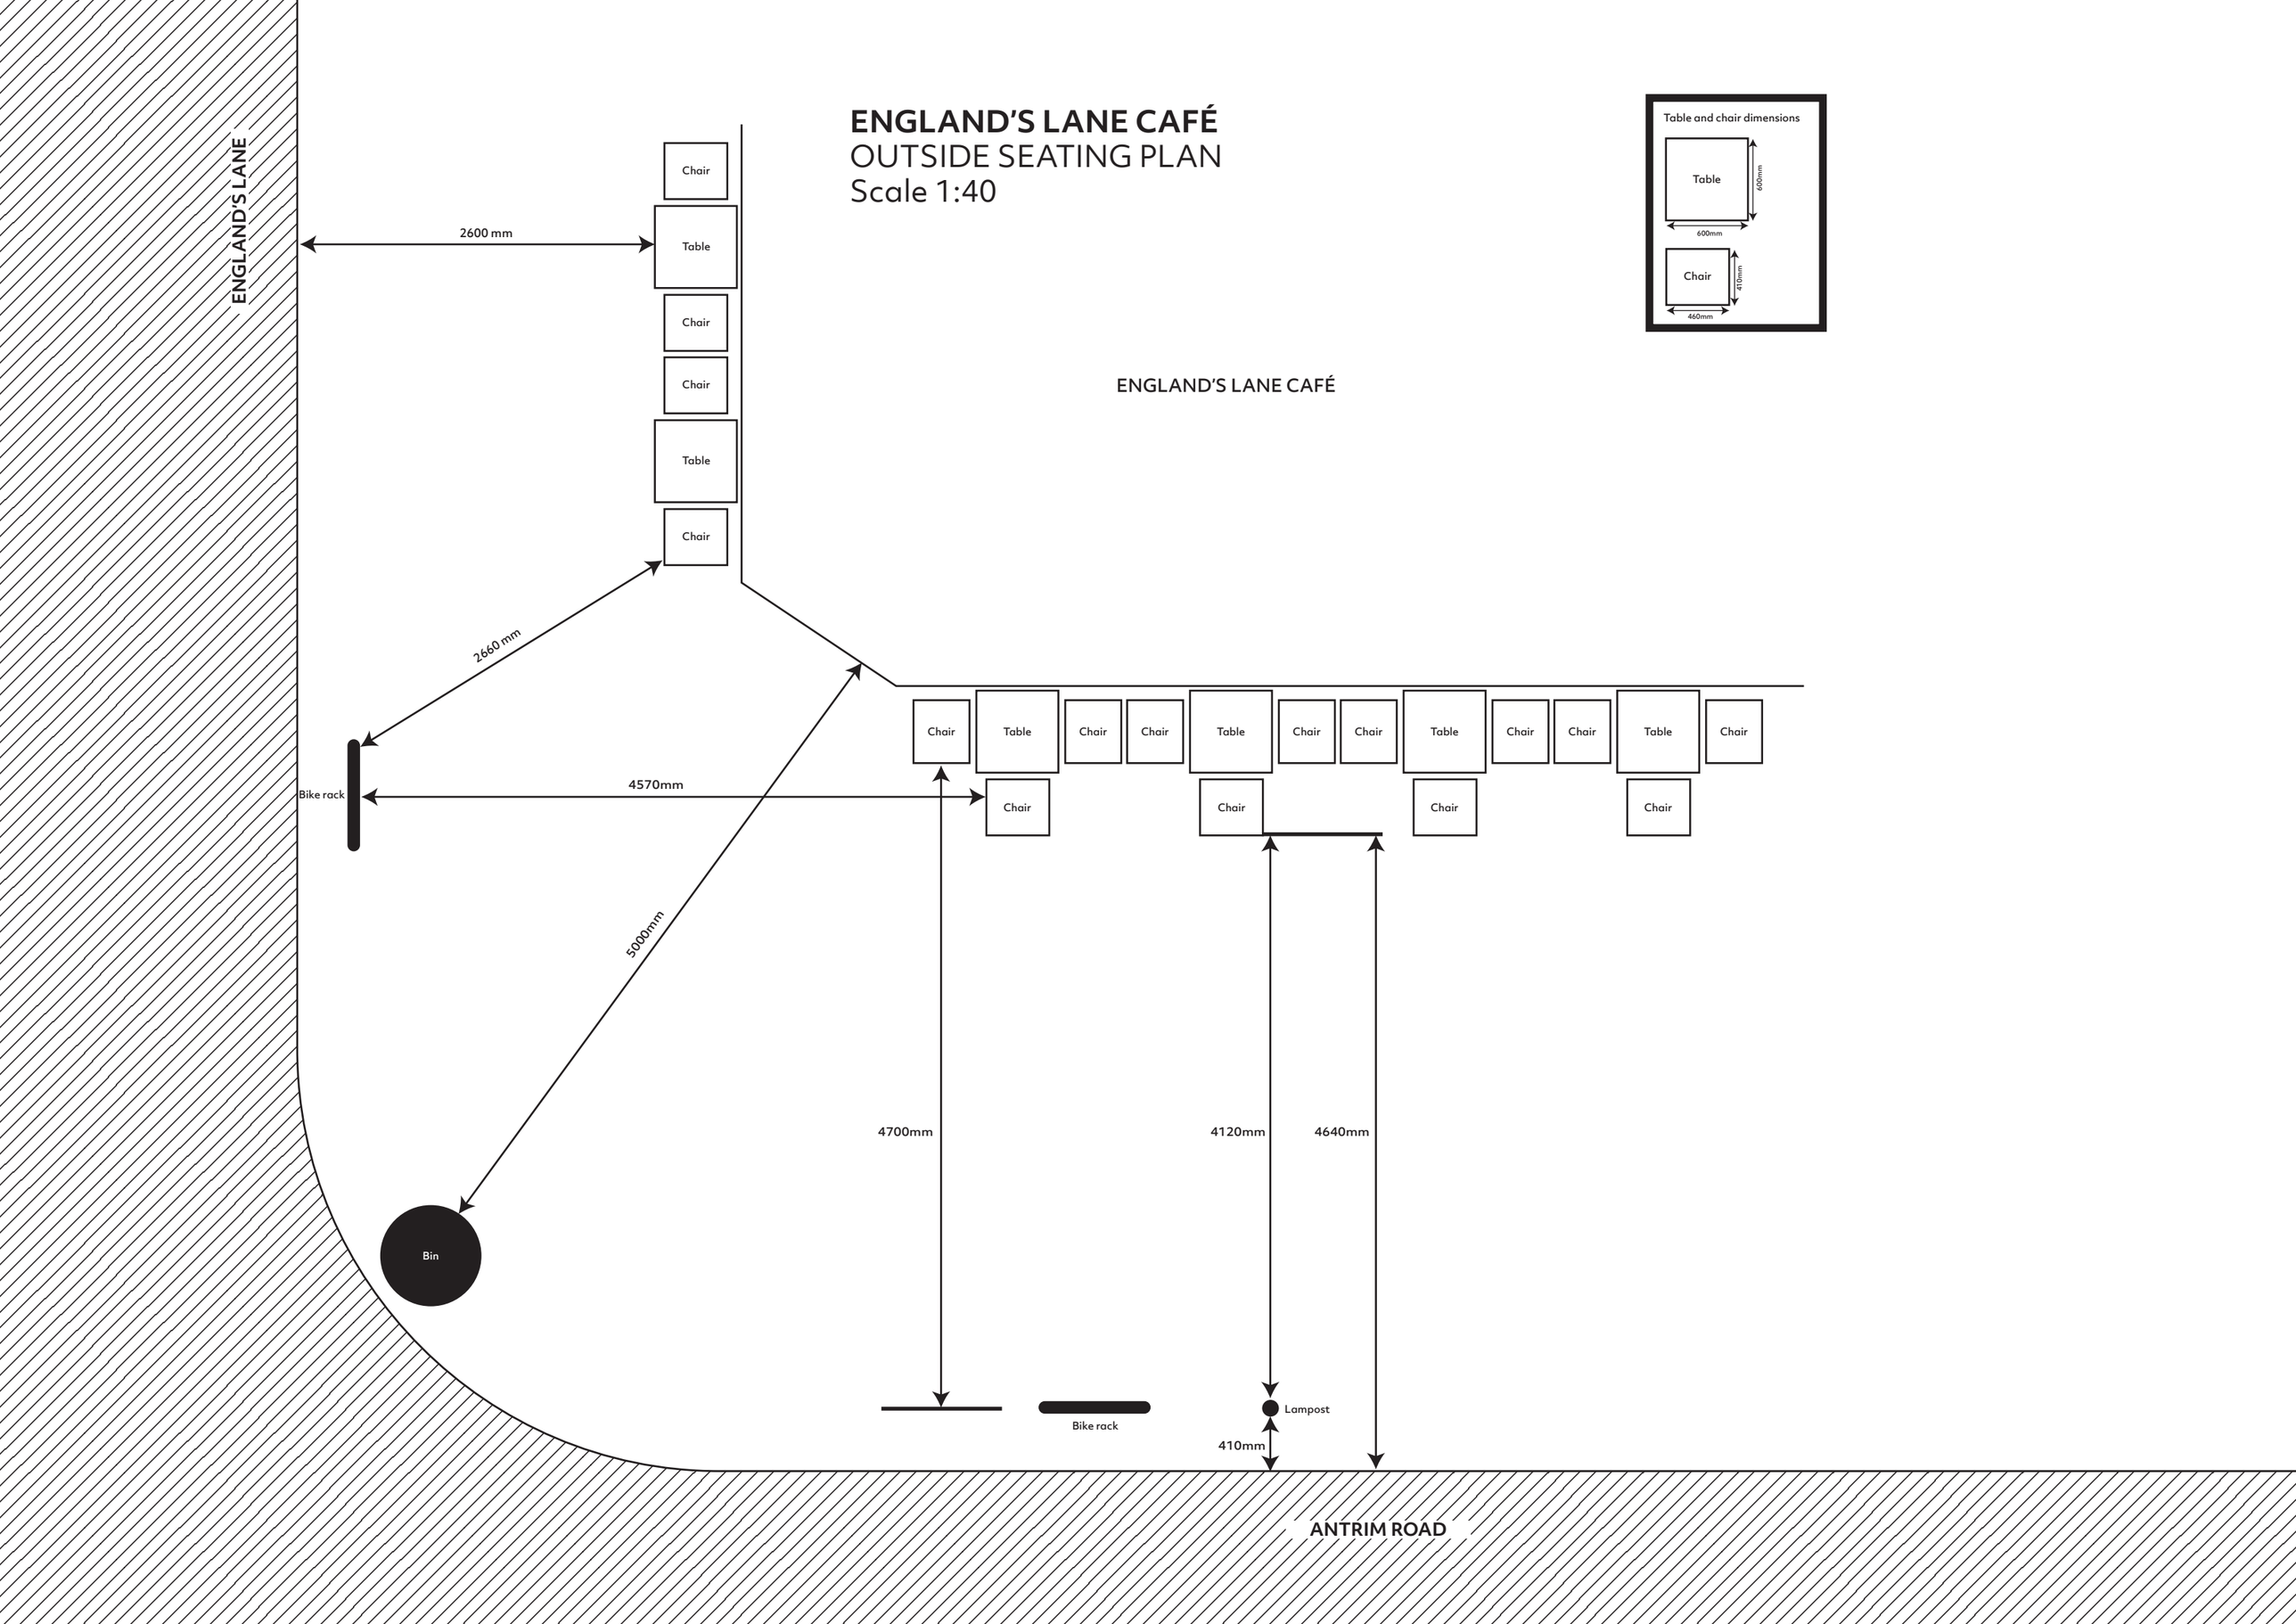ENGLAND'S LANE CAFÉ
OUTSIDE SEATING PLAN
Scale 1:40