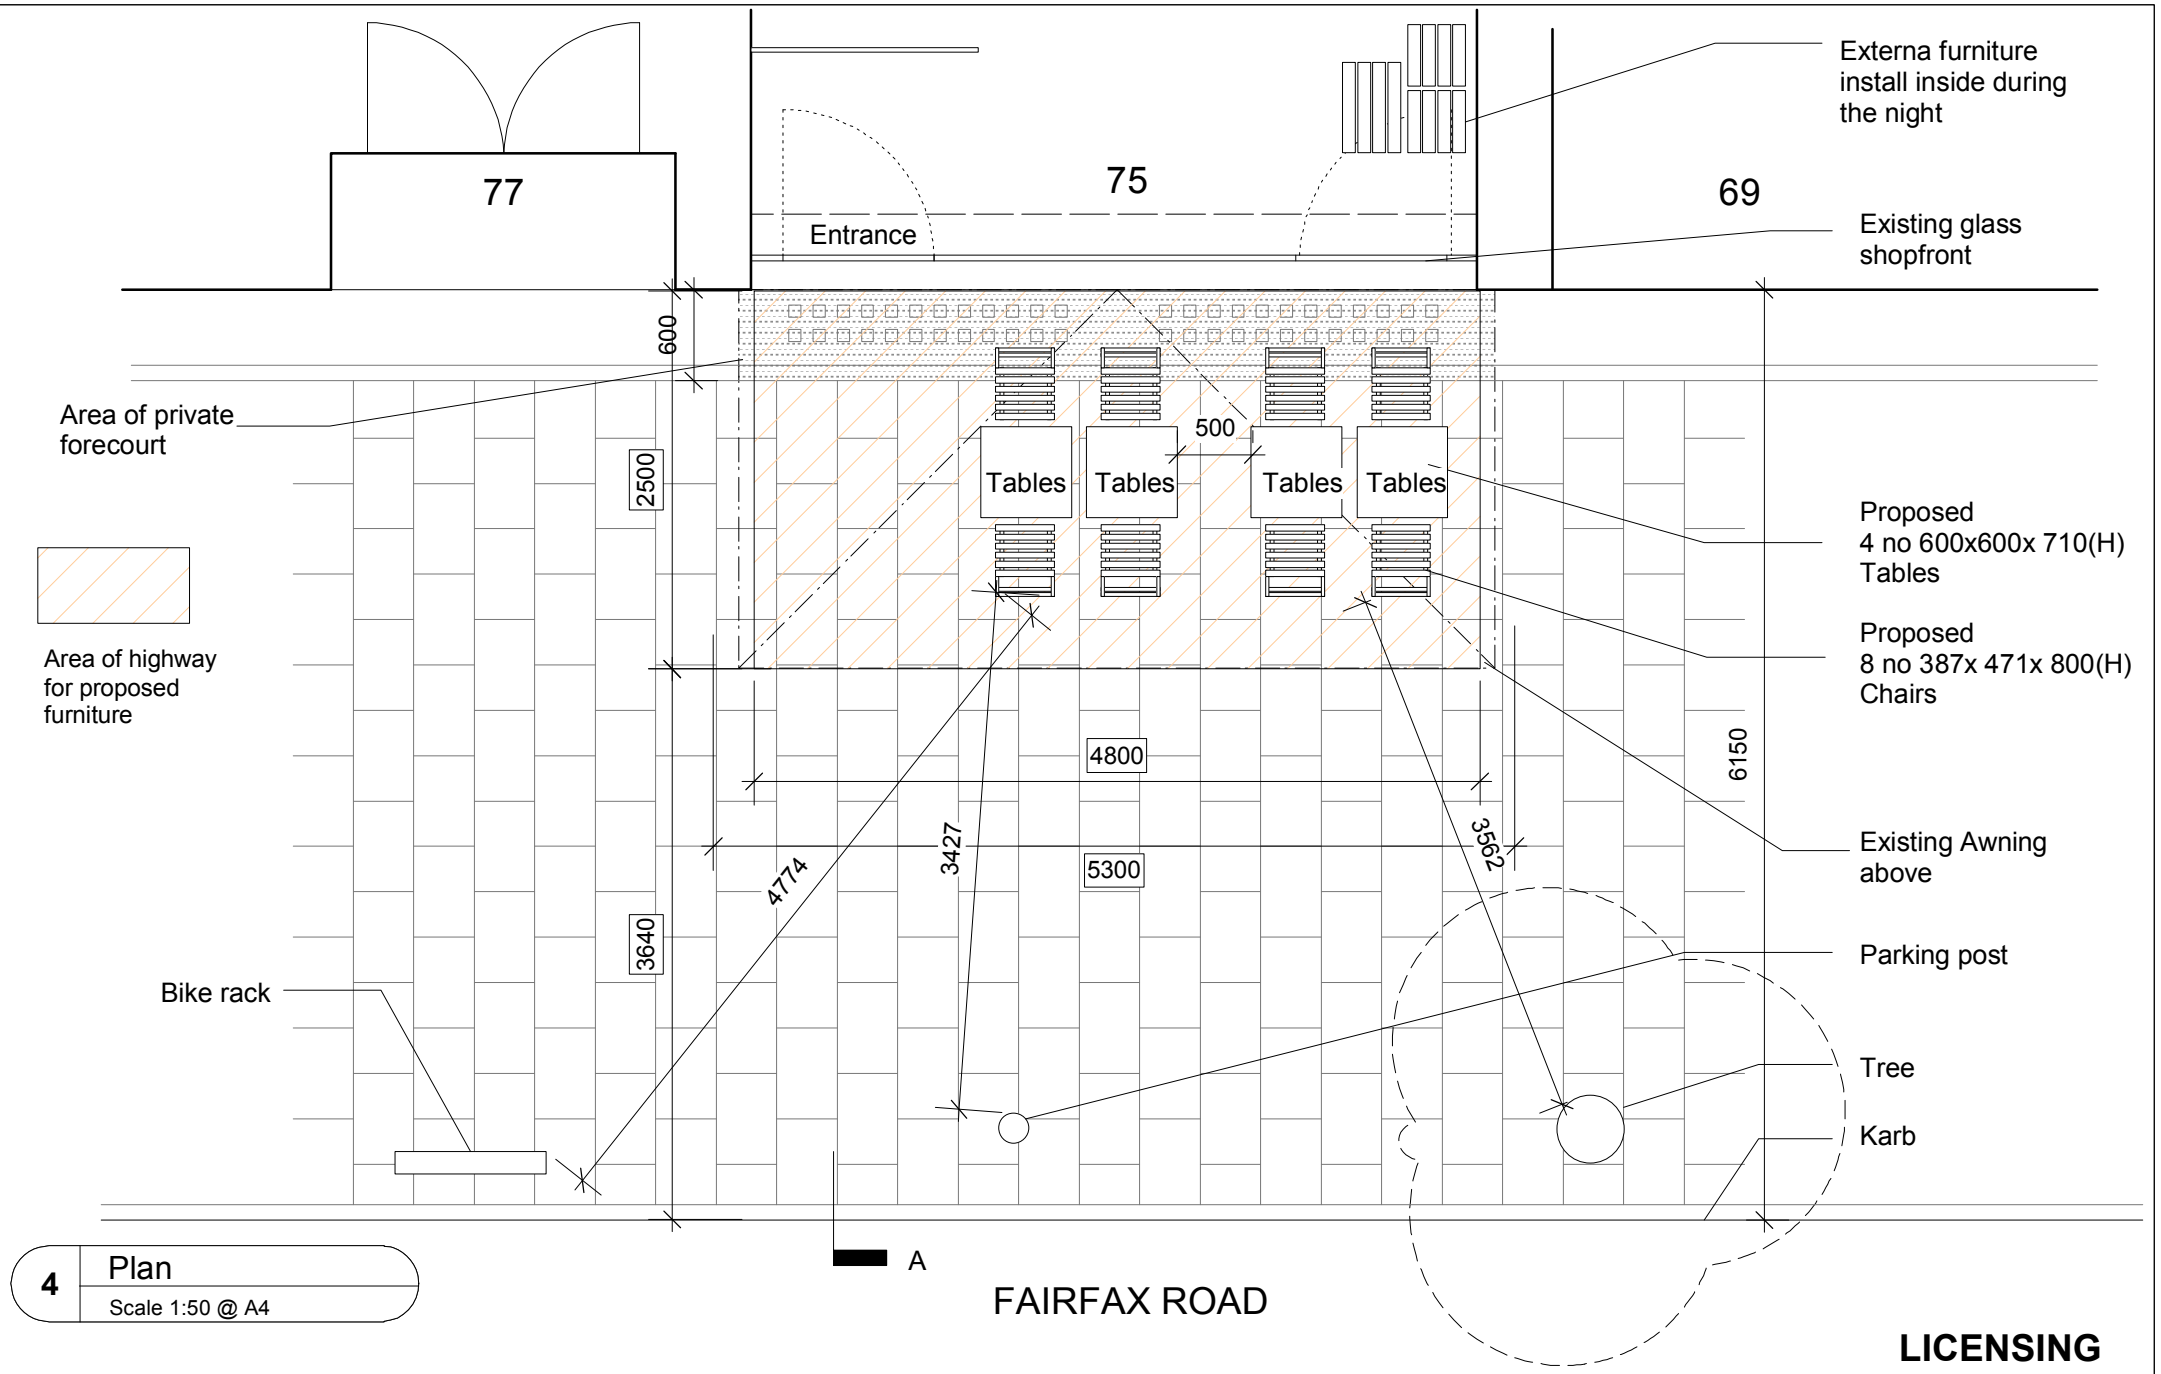

4 Plan
Scale 1:50 @ A4

LICENSING

Yukiko O'Callaghan
Architectural Design
m: 07818 675124
e: yukikoachieve@hotmail.com

rev
a : 2019/07/16 : Following the counsil's comment.
Showing missing distance between T&C and Parking Post/ tree/ Bicklack

Sushi Bar Atariya
75 Fairfax Rd, London NW6 4EE

Title
Proposed Shopfront Plan

Scale
1:50 @A4
Date
2019/06

Drawing No
04 a