University of London - Proposed A1 signs
Site Location Plan 1:1250 @ A3
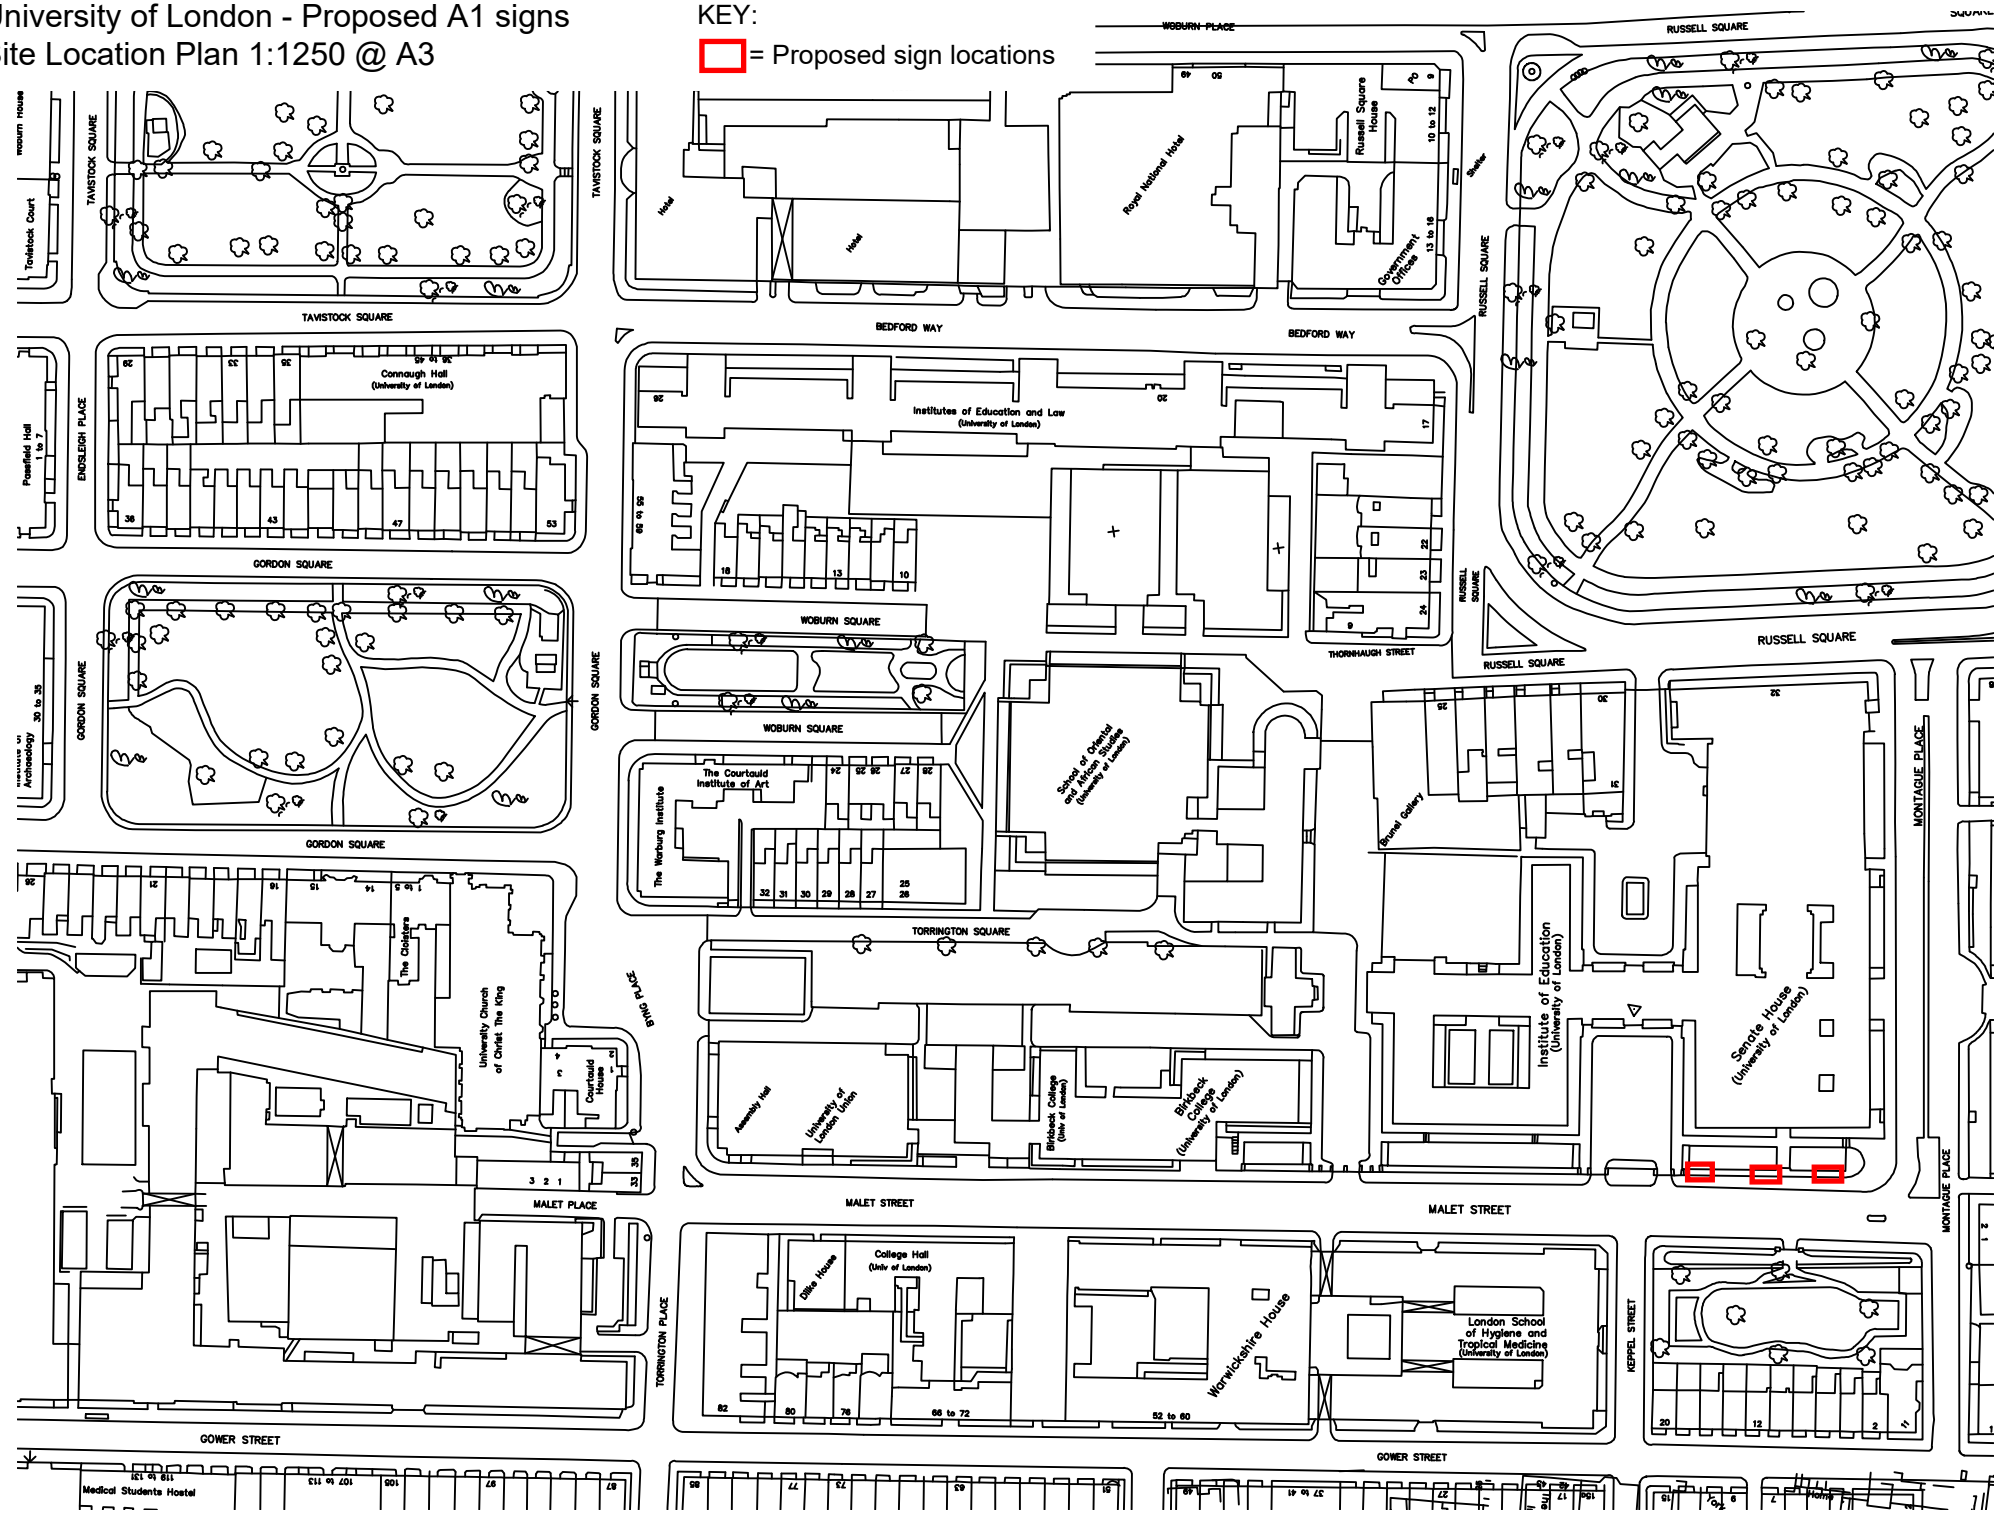
KEY:
= Proposed sign locations